June 15, 2022

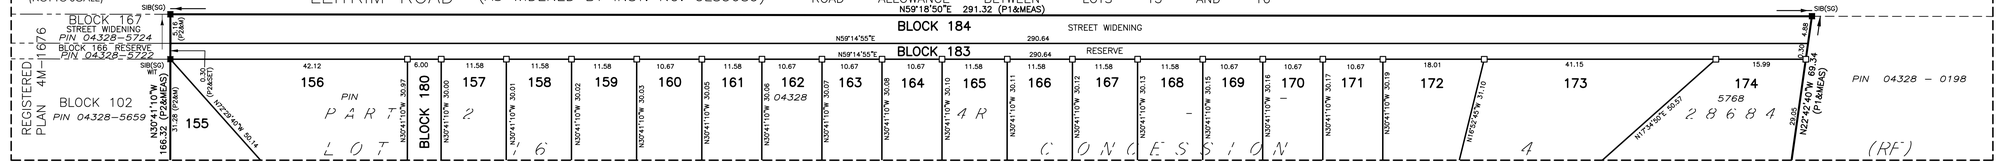

APPROVED UNDER SECTION 51 OF THE PLANNING ACT BY THE CITY OF OTTAWA THIS ____ DAY OF _____, 20__

STEPHEN WILLIS, MCIP, RPP, GENERAL MANAGER
PLANNING, REAL ESTATE AND ECONOMIC
DEVELOPMENT DEPARTMENT, CITY OF OTTAWA

PLAN 4M-

I CERTIFY THAT THIS PLAN IS REGISTERED IN THE LAND REGISTRY OFFICE FOR THE LAND TITLES DIVISION OF OTTAWA-CARLETON No.4 AT_____ O'CLOCK ON THE_____ DAY OF _____, 2022 AND ENTERED IN THE PARCEL REGISTER FOR PROPERTY IDENTIFIER_____, AND THE REQUIRED CONSENTS ARE REGISTERED AS PLAN DOCUMENT NUMBER OC-_____.

REPRESENTATIVE FOR LAND REGISTRAR

THIS PLAN COMPRISED OF ALL OF PIN 04328-5768

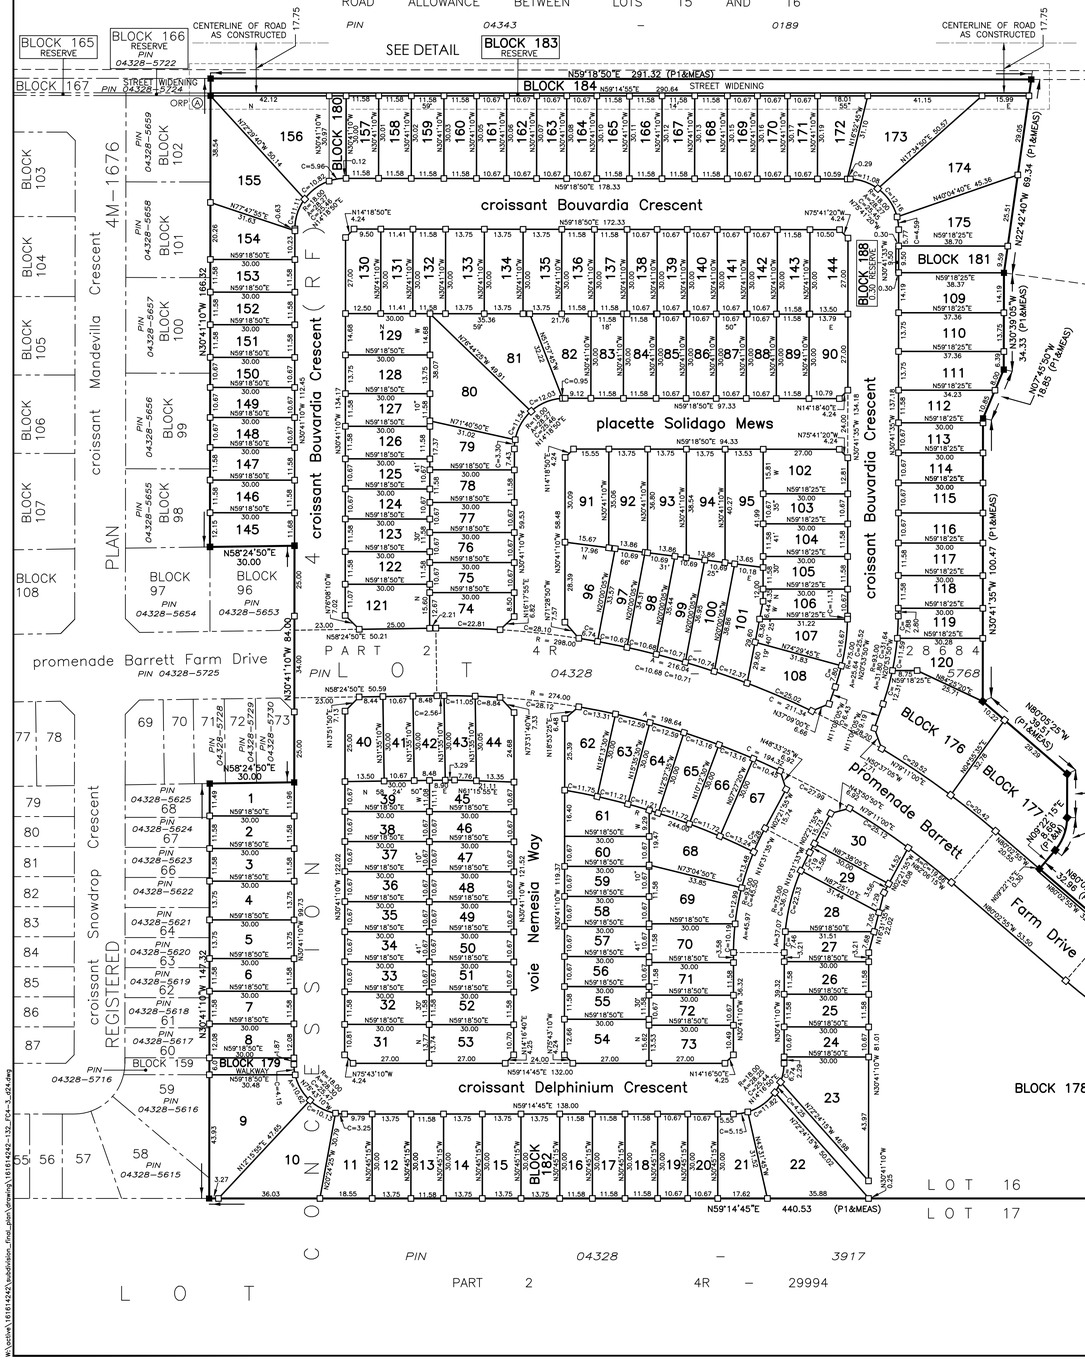
LEITRIM ROAD (AS WIDENED BY INST. NO. GL83689)
ROAD ALLOWANCE BETWEEN LOTS 15 AND 16
PIN 04343 – 0189
SEE DETAIL
BLOCK 165 RESERVE
BLOCK 166 RESERVE PIN 04328–5722
BLOCK 183 RESERVE
CENTERLINE OF ROAD AS CONSTRUCTED
BLOCK 167 STREET WIDENING PIN 04328–5724
BLOCK 184 STREET WIDENING
N59°18'50"E 291.32 (P1&MEAS)
ORP A
croissant Bouvardia Crescent
croissant Mandevilla Crescent
croissant Bouvardia Crescent
placette Solidago Mews
promenade Barrett Farm Drive
croissant Snowdrop Crescent
croissant Delphinium Crescent
Promenade Barrett
Farm Drive
voie Nemesia Way
BLOCK 176
BLOCK 177
BLOCK 178
BLOCK 179 WALKWAY
BLOCK 180
BLOCK 181 0.30 RESERVE
BLOCK 186 0.30 RESERVE
BLOCK 187 0.30 RESERVE
BLOCK 188 0.30 RESERVE
BLOCK 185 STREET WIDENING
PART 3 4R–25948
PIN 04328–2790
PART 6 4R–25948
PIN 04328 – 0198
PART 2 4R–28846
PART 1 4R–28846
PART 1 4R–29994
MOST EASTERLY CORNER LOT 16 CONCESSION 4 (RF)
REGISTERED PLAN 4M–1676
PLAN 4M–1676
LOT 16
LOT 17
CONCESSION 4 (RF)
CONCESSIONS 4 AND 5 (RF)
HIGHWAY 31
ROAD ALLOWANCE BETWEEN LOTS 16 AND 17
PIN 04328 – 3917
PART 2 4R – 29994
PIN 04328 – 0147
PIN 04345 – 0147
GL57039 (MTC PLAN P–2716–39)
GL52864 (MTC PLAN P–2716–19)
PART 2 4R – 28684
PART 1 4R – 28684 (MTC PLAN P–2716–84)
N59°18'50"E 178.33
N59°18'50"E 172.33
N59°18'50"E 97.33
N59°18'50"E 94.33
N59°14'45"E 138.00
N59°14'45"E 440.53 (P1&MEAS)
N59°14'45"E 8.305 (P1&SET)
N58°24'50"E 30.00
N58°24'50"E 50.59
N58°24'50"E 50.21
N59°14'55"E 290.64
N59°14'55"E 290.64
N59°14'55"E 290.64
N30°41'10"W 84.00
N30°41'10"W 147.22
N30°41'10"W 166.32
N30°41'10"W 134.17
N30°41'10"W 112.16
N30°41'10"W 119.37
N30°41'10"W 119.37
N30°41'10"W 81.01
N30°41'35"W 100.47 (P1&MEAS)
N30°41'35"W 134.18
N30°41'35"W 137.18
N30°41'35"W 137.18
N30°41'35"W 137