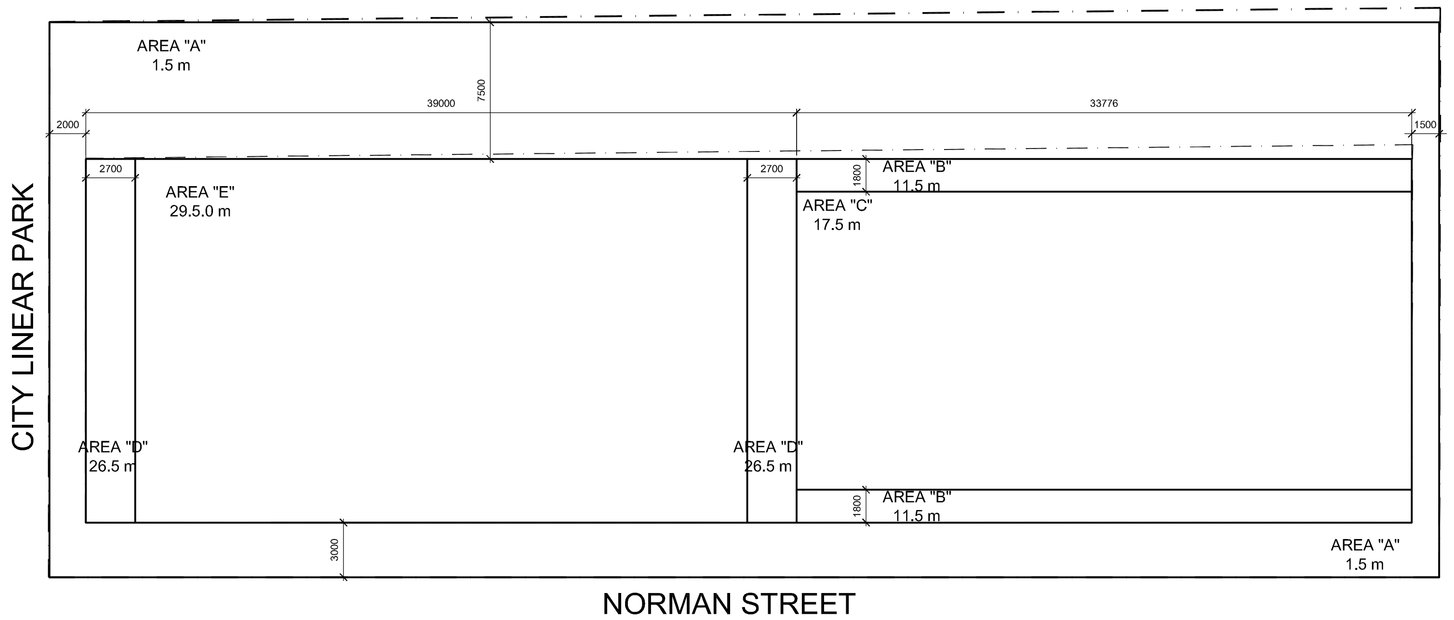

ZONING SCHEDULE

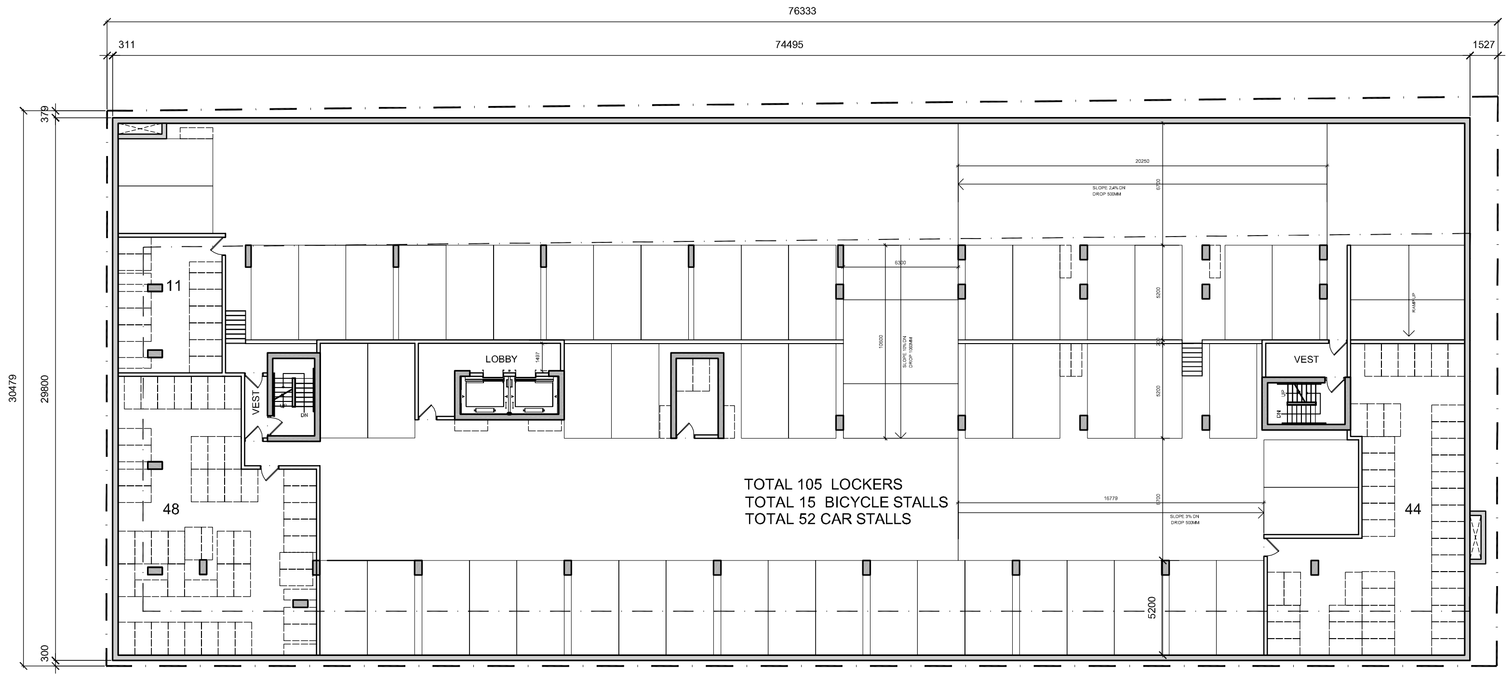

P2 FLOOR PLAN

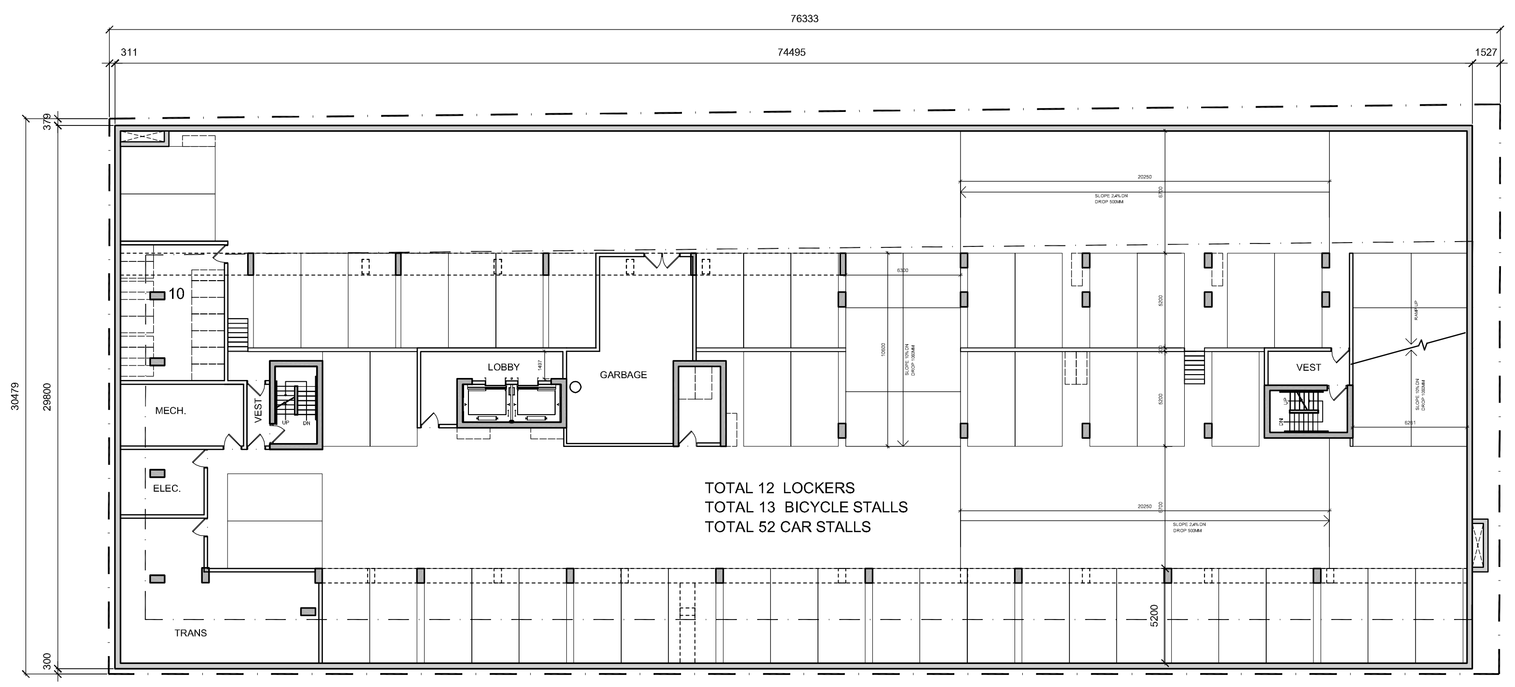

P1 FLOOR PLAN

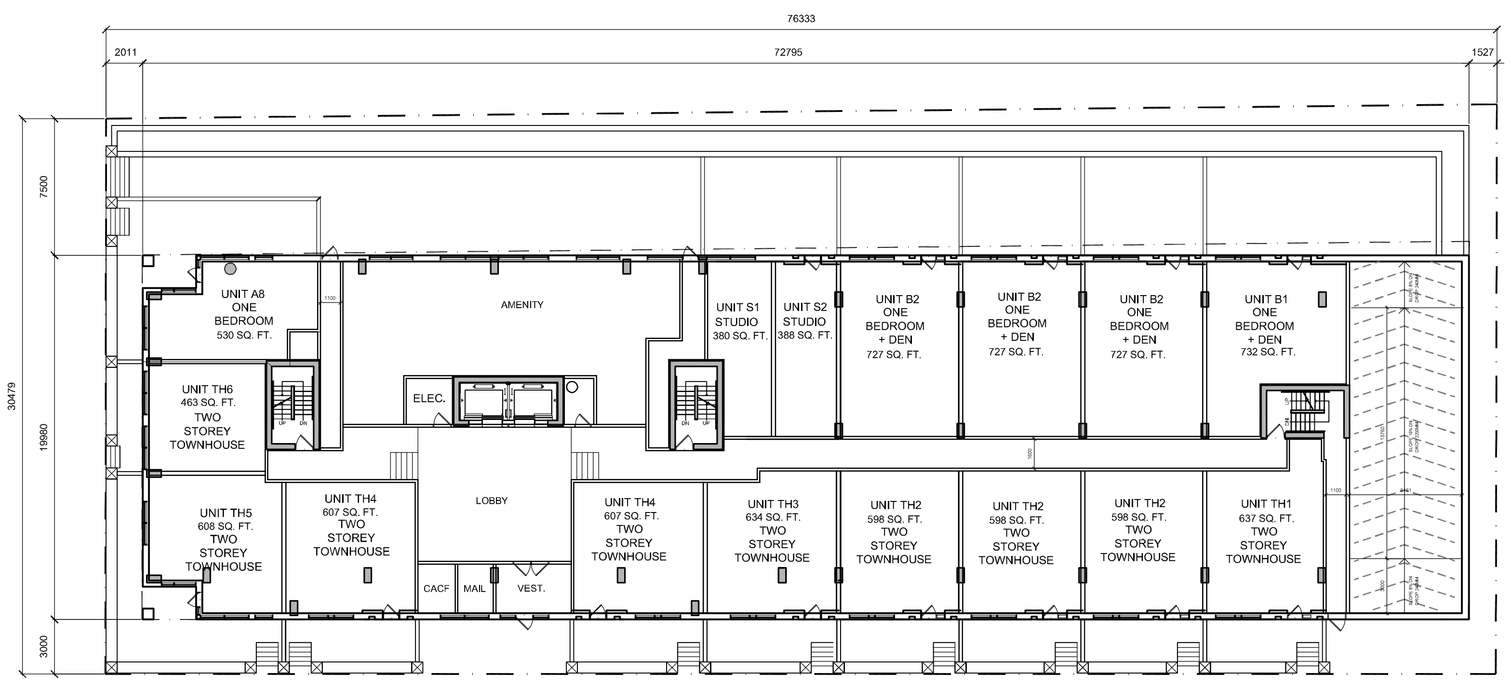

GROUND FLOOR PLAN

RODERICKLAHEY
ARCHITECT INC

SITE PLAN CONTROL
November 22, 2013

PLOT DATE: Monday, November 25, 2013

ONTARIO ASSOCIATION OF ARCHITECTS
RODERICK J. LAHEY
LICENCE
4375

101 NORMAN STREET
OTTAWA ONTARIO

TAMARACK
TAMARACKHOMES.COM