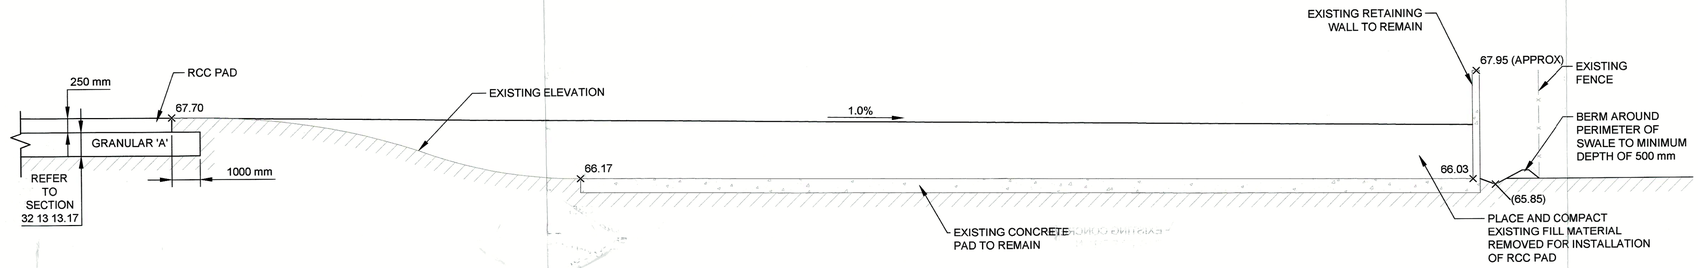

SCALE: NTS A-A' SECTION 1

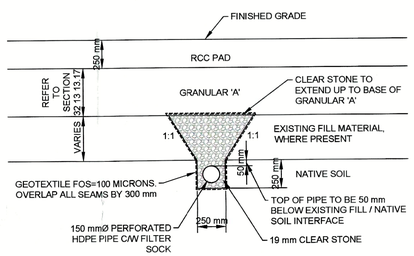

SUBDRAIN DETAIL

SCALE N.T.S.

Rev.	YYYY-MM-DD	DESCRIPTION	PREPARED	DESIGN	REVIEW	APPROVED
2	2015-06-19	ISSUED FOR CONSTRUCTION	MLF	SWT	DVK	DVK
1	2015-05-12	ISSUED FOR REVIEW	MLF	SWT	DVK	DVK

SEAL

LICENSED PROFESSIONAL ENGINEER
S. A. W. TAYLOR
100078983
19 June 15
PROVINCE OF ONTARIO

CLIENT
AMERICAN IRON AND METAL S.E.C.

CONSULTANT

Golder Associates

OTTAWA
1931 ROBERTSON ROAD
OTTAWA, ONTARIO
CANADA
[+1] (613) 592 9600
www.golder.com

PROJECT
2555 SHEFFIELD

TITLE
DETAIL SHEET

PROJECT No.	PHASE	Rev.		DRAWING
1527275	1000	2	2 of 2	2

Path: \\golder.gds\gal\ottawa\Active\Spatial_IM\AIM Group\2555 Sheffield\99_PROJ\1527275\40_PROD\Phase 1000\ | File Name: 1527275-1000-02.dwg

25 mm IF THIS MEASUREMENT DOES NOT MATCH WHAT IS SHOWN, THE SHEET SIZE HAS BEEN MODIFIED FROM: ANSI D