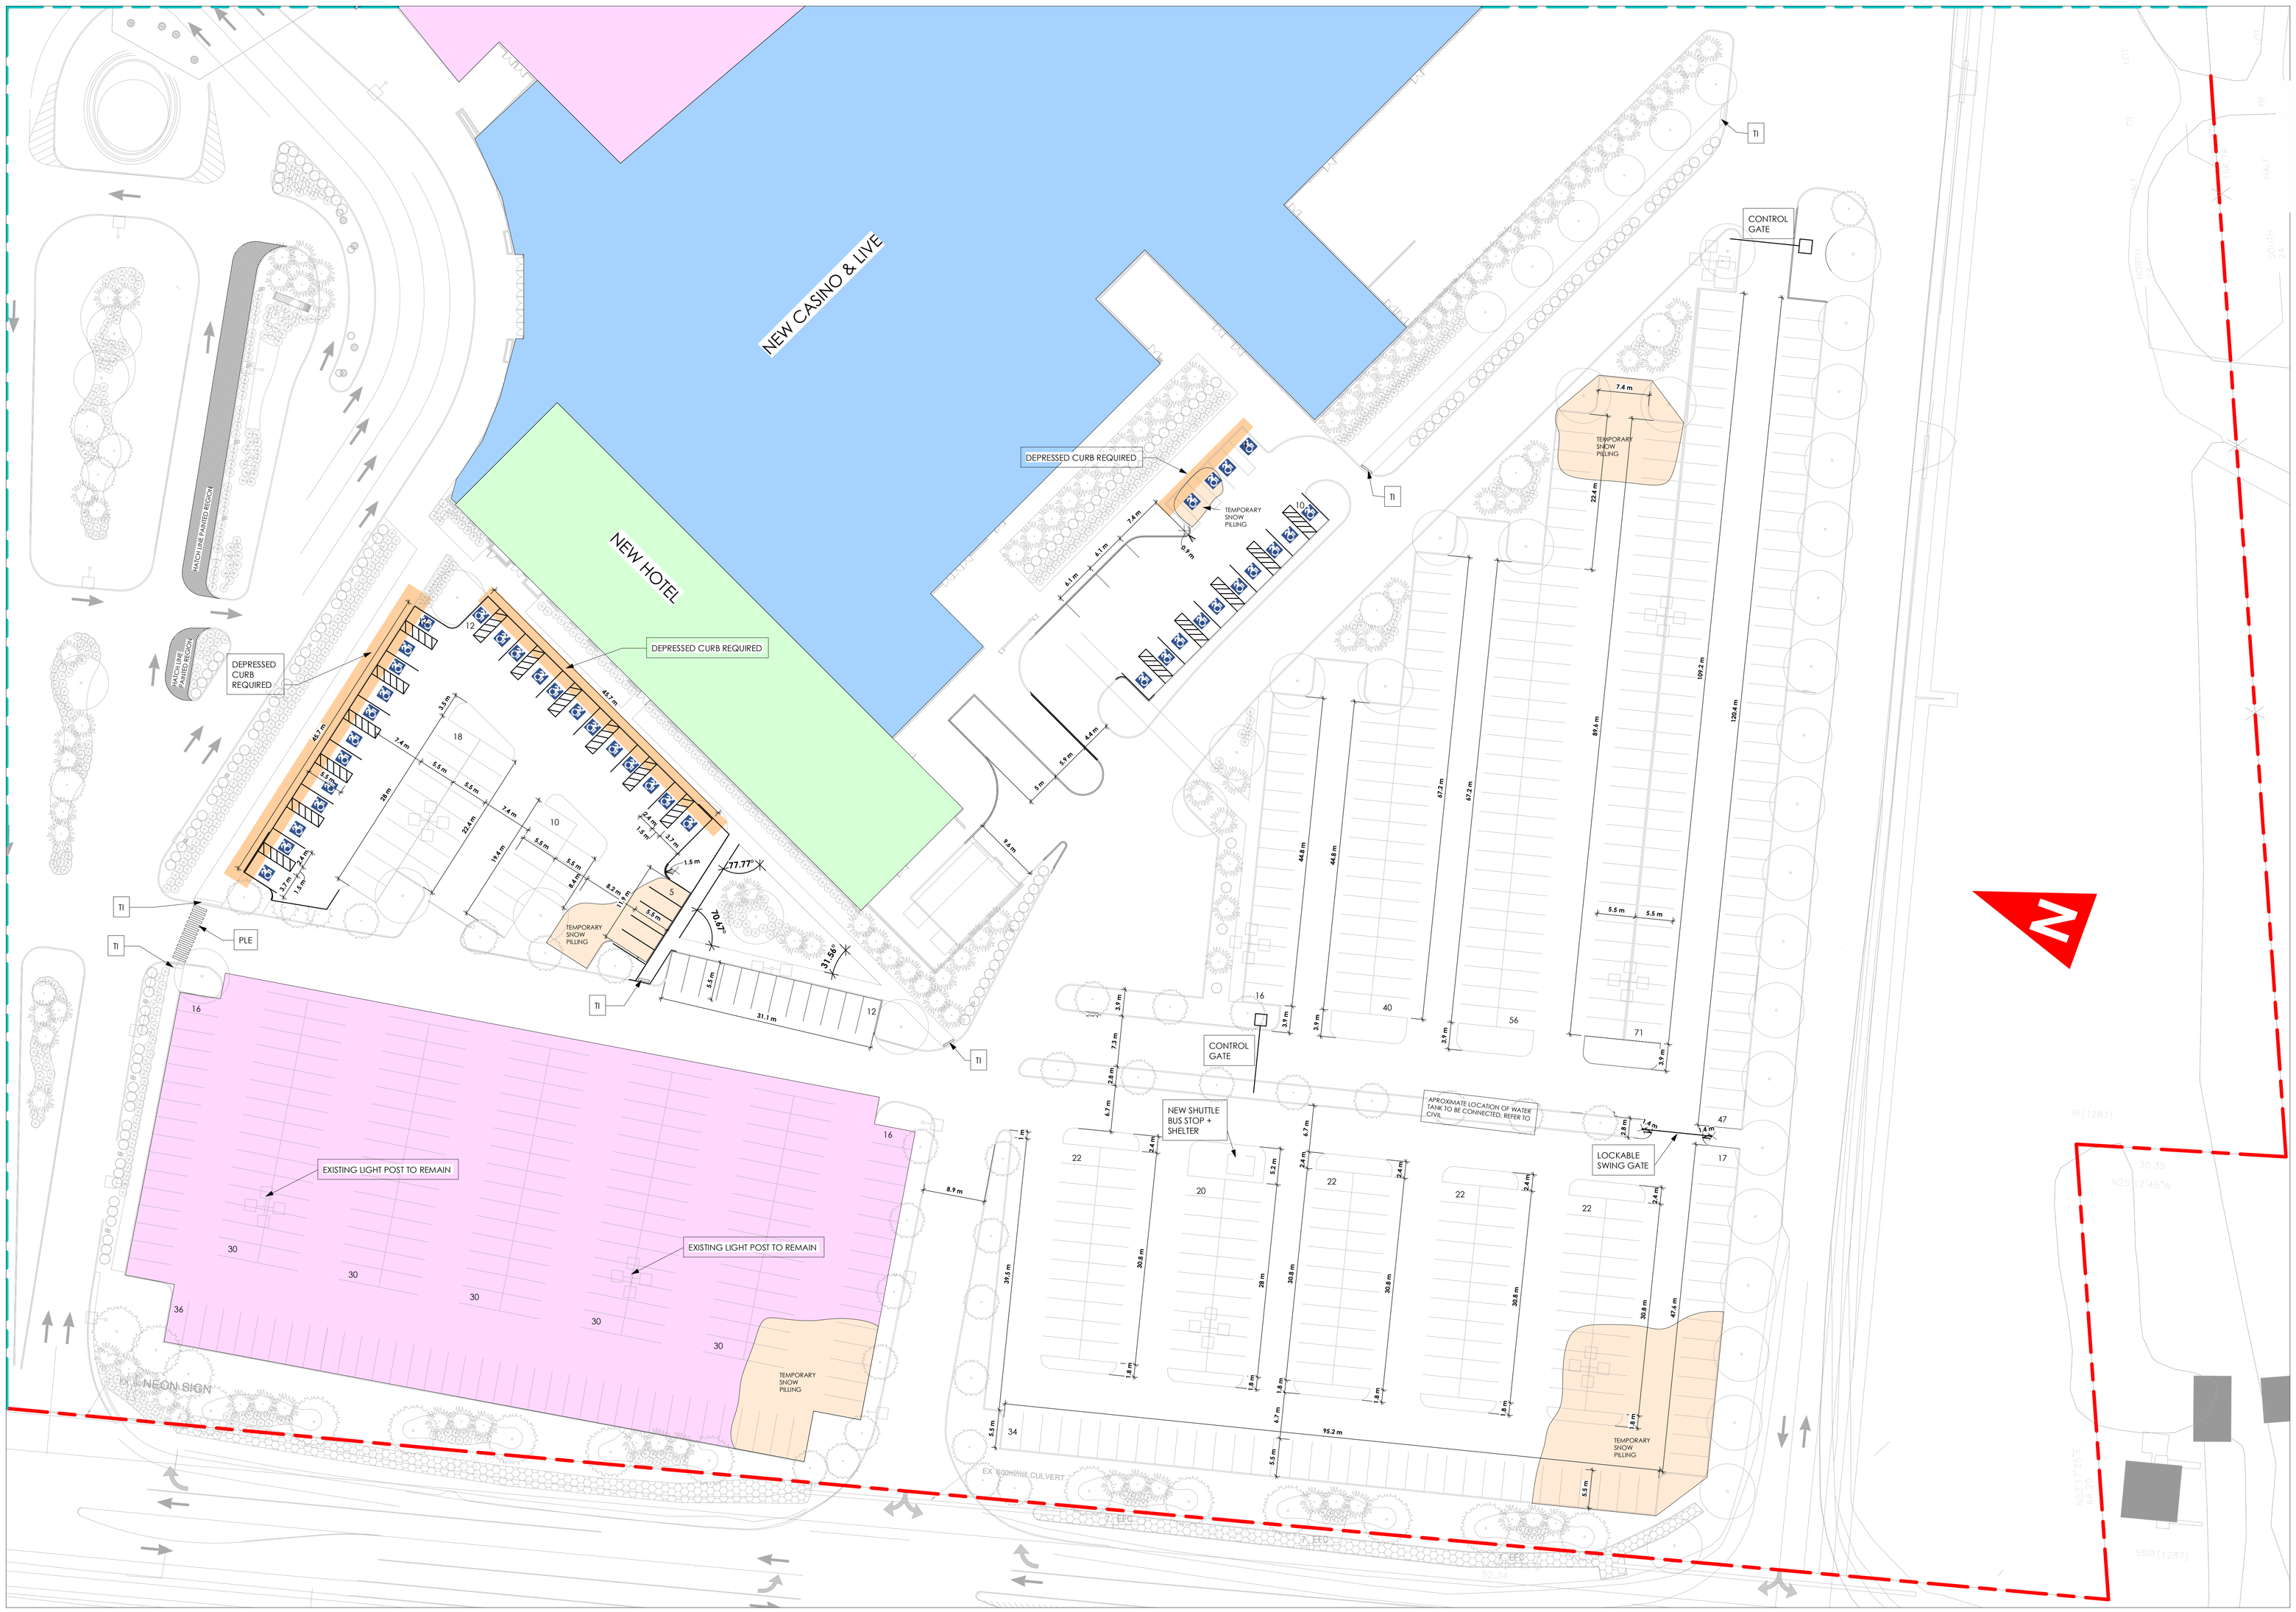

YALLOWEGA architecture inc.

ONTARIO ASSOCIATION of ARCHITECTS
RICHARD YALLOWEGA LICENCE 4202

157 Silpaa St, Greater Sudbury,ON P3B 3E5
+1 705-806-4643

SNC·LAVALIN

1600 Carling Ave, Ottawa, ON K1Y 1B2
+1 800-397-2458

sense engineering

60 Ryeburn Dr, Gloucester, ON K1V 1H5
+1 613-884-4785

NOVATECH

2540 Sheffield Rd, Ottawa, ON K1B 3V6
+1 613-749-8191

Hard Rock CASINO

HR Ottawa Hotel/Casino SP Agreement

4837 ALBION RD,
GLOUCESTER, OTTAWA
ONTARIO, CANADA

REVISED PER CITY COMMENTS NOVEMBER 7TH 2022

SUBMISSIONS

NO.	DATE	DESCRIPTION

DRAWING TITLE: Site Plan Zone 4

DRAWN BY: Mike S	DATE: March 2nd 2023
REVIEWED BY: Rick Y	
SCALE: 1" = 30'-0"	DRAWING NO. SP-001-4
PROJECT NO. 22-001	

C:\Users\msalinas\OneDrive - Yallowega Architecture_Revit Sync Folder_Projects_Hardrock Phase 2\Site Plan Agreement\Site Plan Agreement Package.rvt 3/2/2023 4:31:03 PM FILE # : D07-12-19-0191