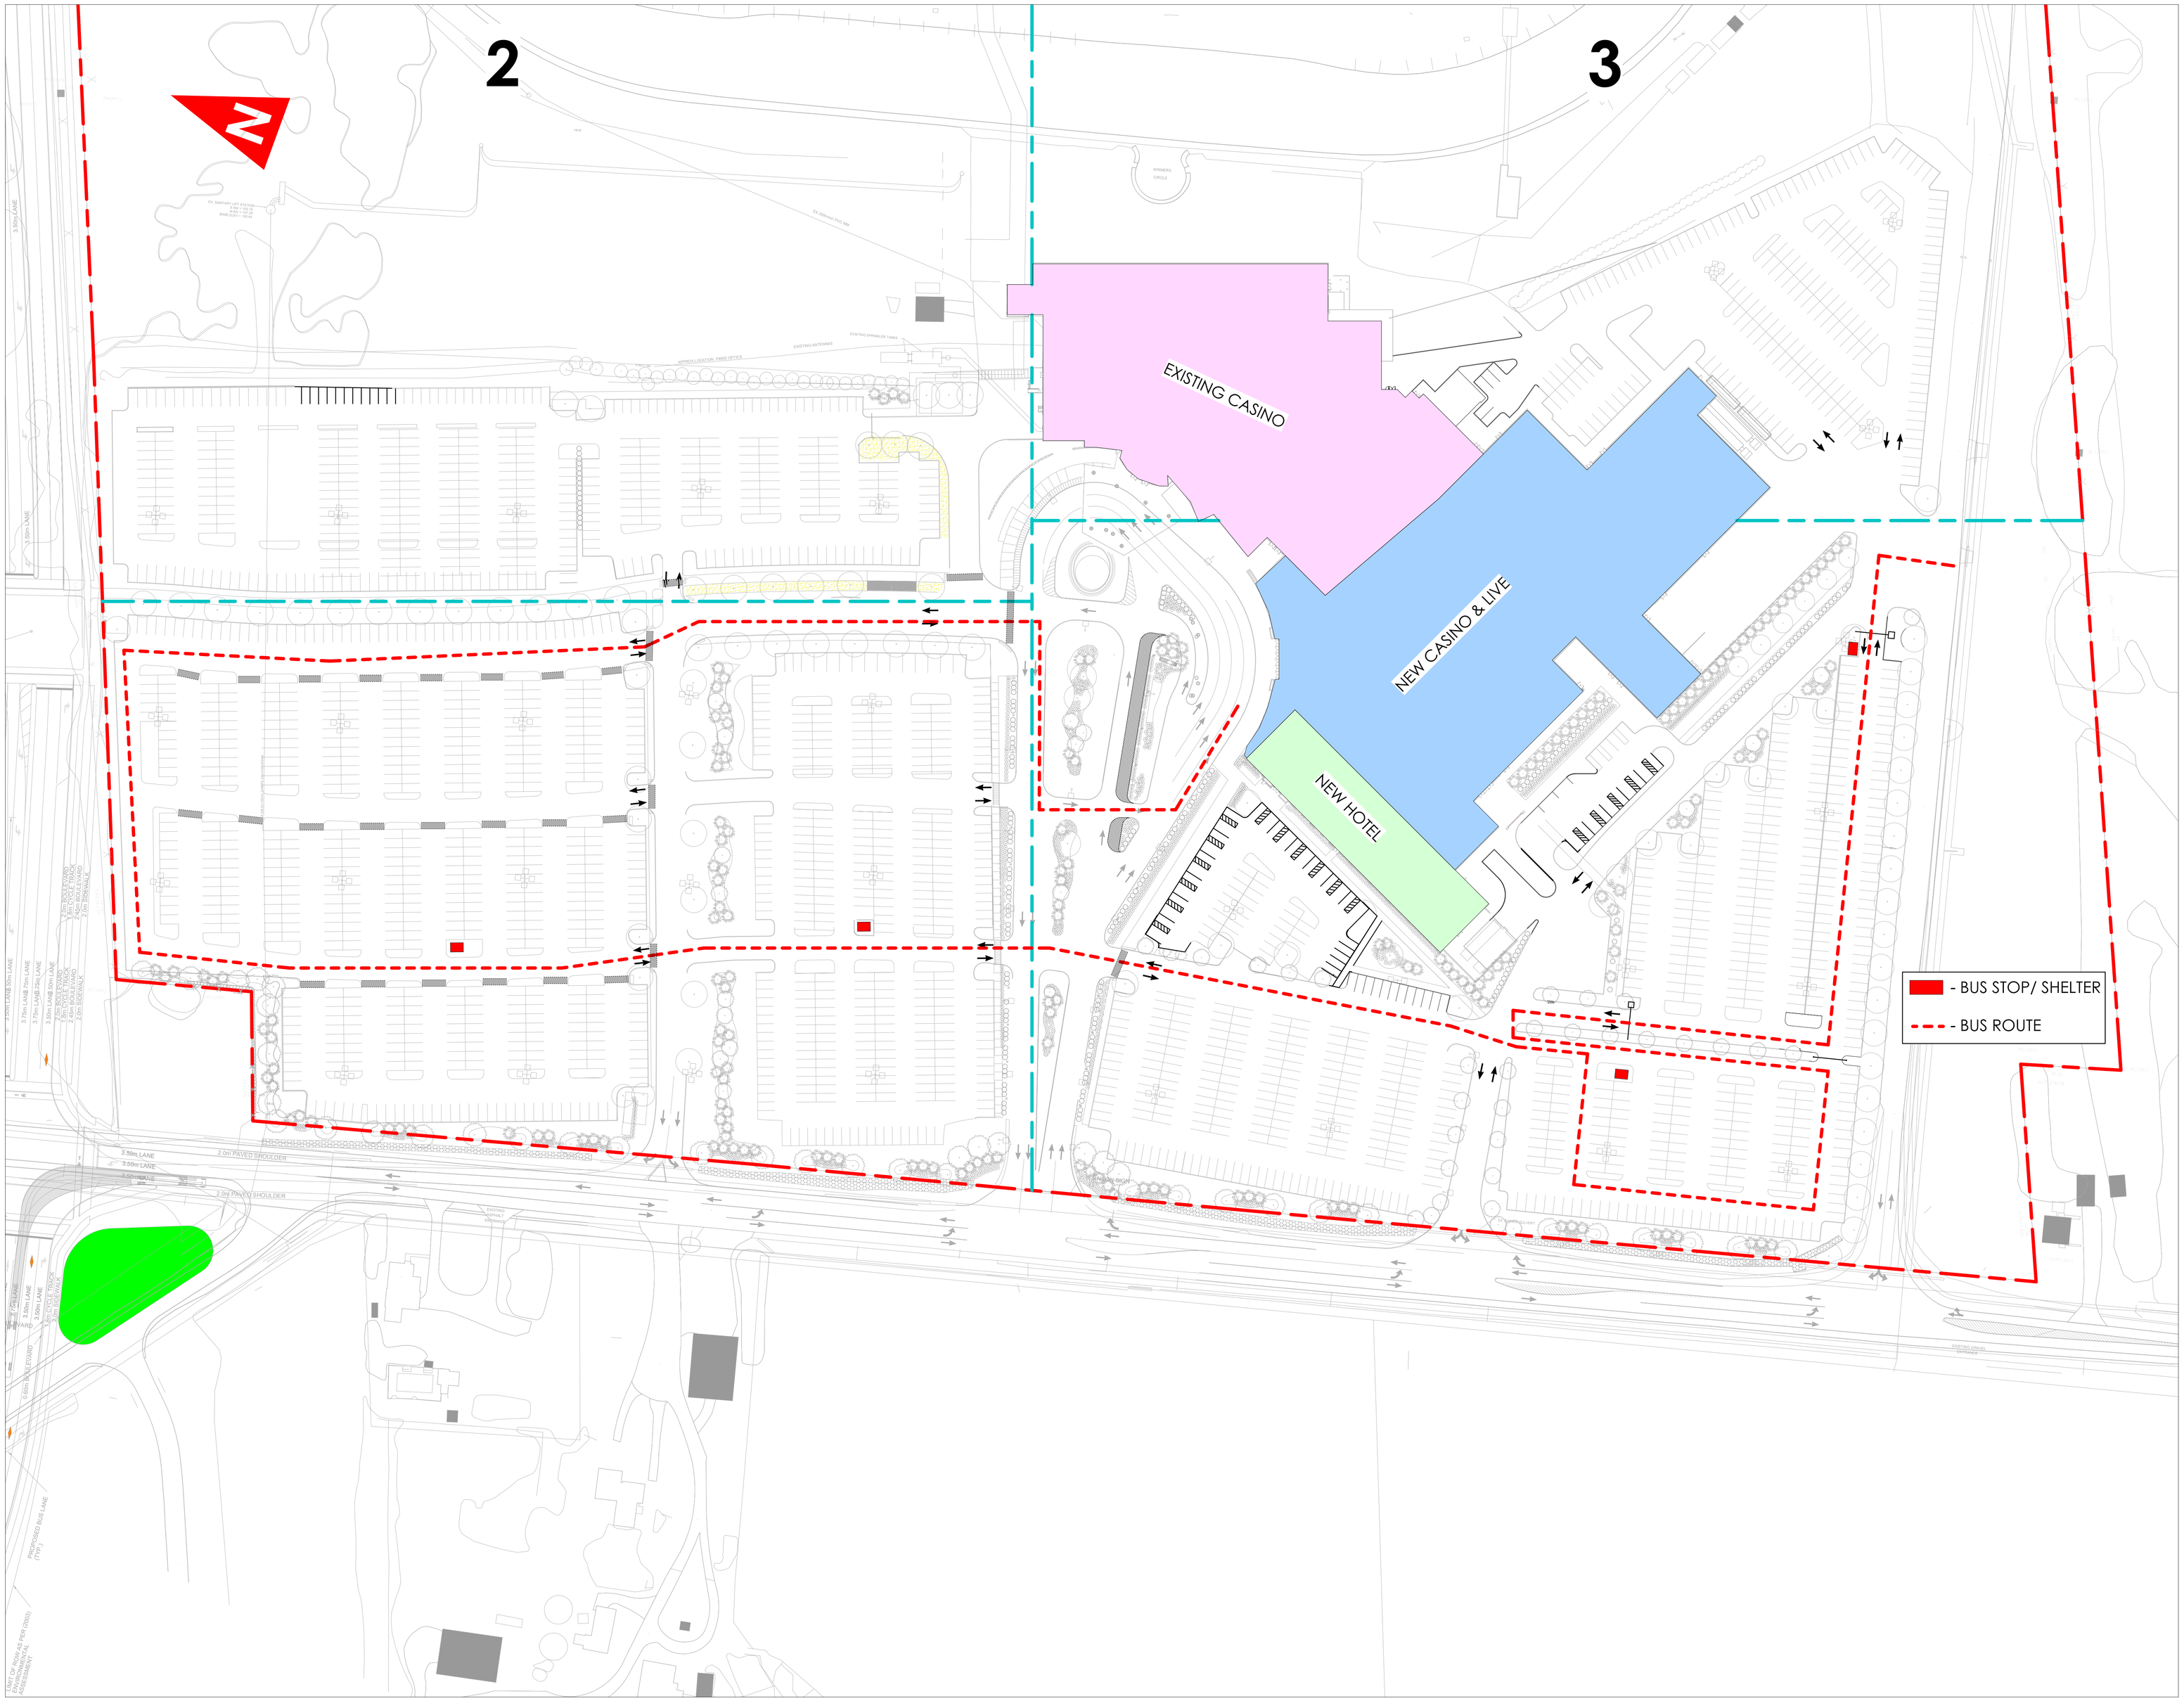

YALLOWEGA architecture inc.
ONTARIO ASSOCIATION of ARCHITECTS
RICHARD YALLOWEGA LICENCE 4202
157 Silpaa St, Greater Sudbury,ON P3B 3E5
+1 705-806-4643

SNC·LAVALIN
1600 Carling Ave, Ottawa, ON K1Y 1B2
+1 800-397-2458

sense engineering
60 Ryeburn Dr, Gloucester, ON K1V 1H5
+1 613-884-4785

NOVATECH
2540 Sheffield Rd, Ottawa, ON K1B 3V6
+1 613-749-8191

Hard Rock CASINO

HR Ottawa Hotel/Casino SP Agreement

4837 ALBION RD.
GLOUCESTER, OTTAWA
ONTARIO, CANADA

REVISED PER CITY COMMENTS NOVEMBER 7TH 2022

SUBMISSIONS

NO.	DATE	DESCRIPTION

DRAWING TITLE:
Shuttle Bus Route Plan

DRAWN BY: Mike S REVIEWED BY: Rick Y.	DATE: March 2nd 2023
SCALE: 1" = 60'-0"	DRAWING NO. SP-007
PROJECT NO. 22-001	