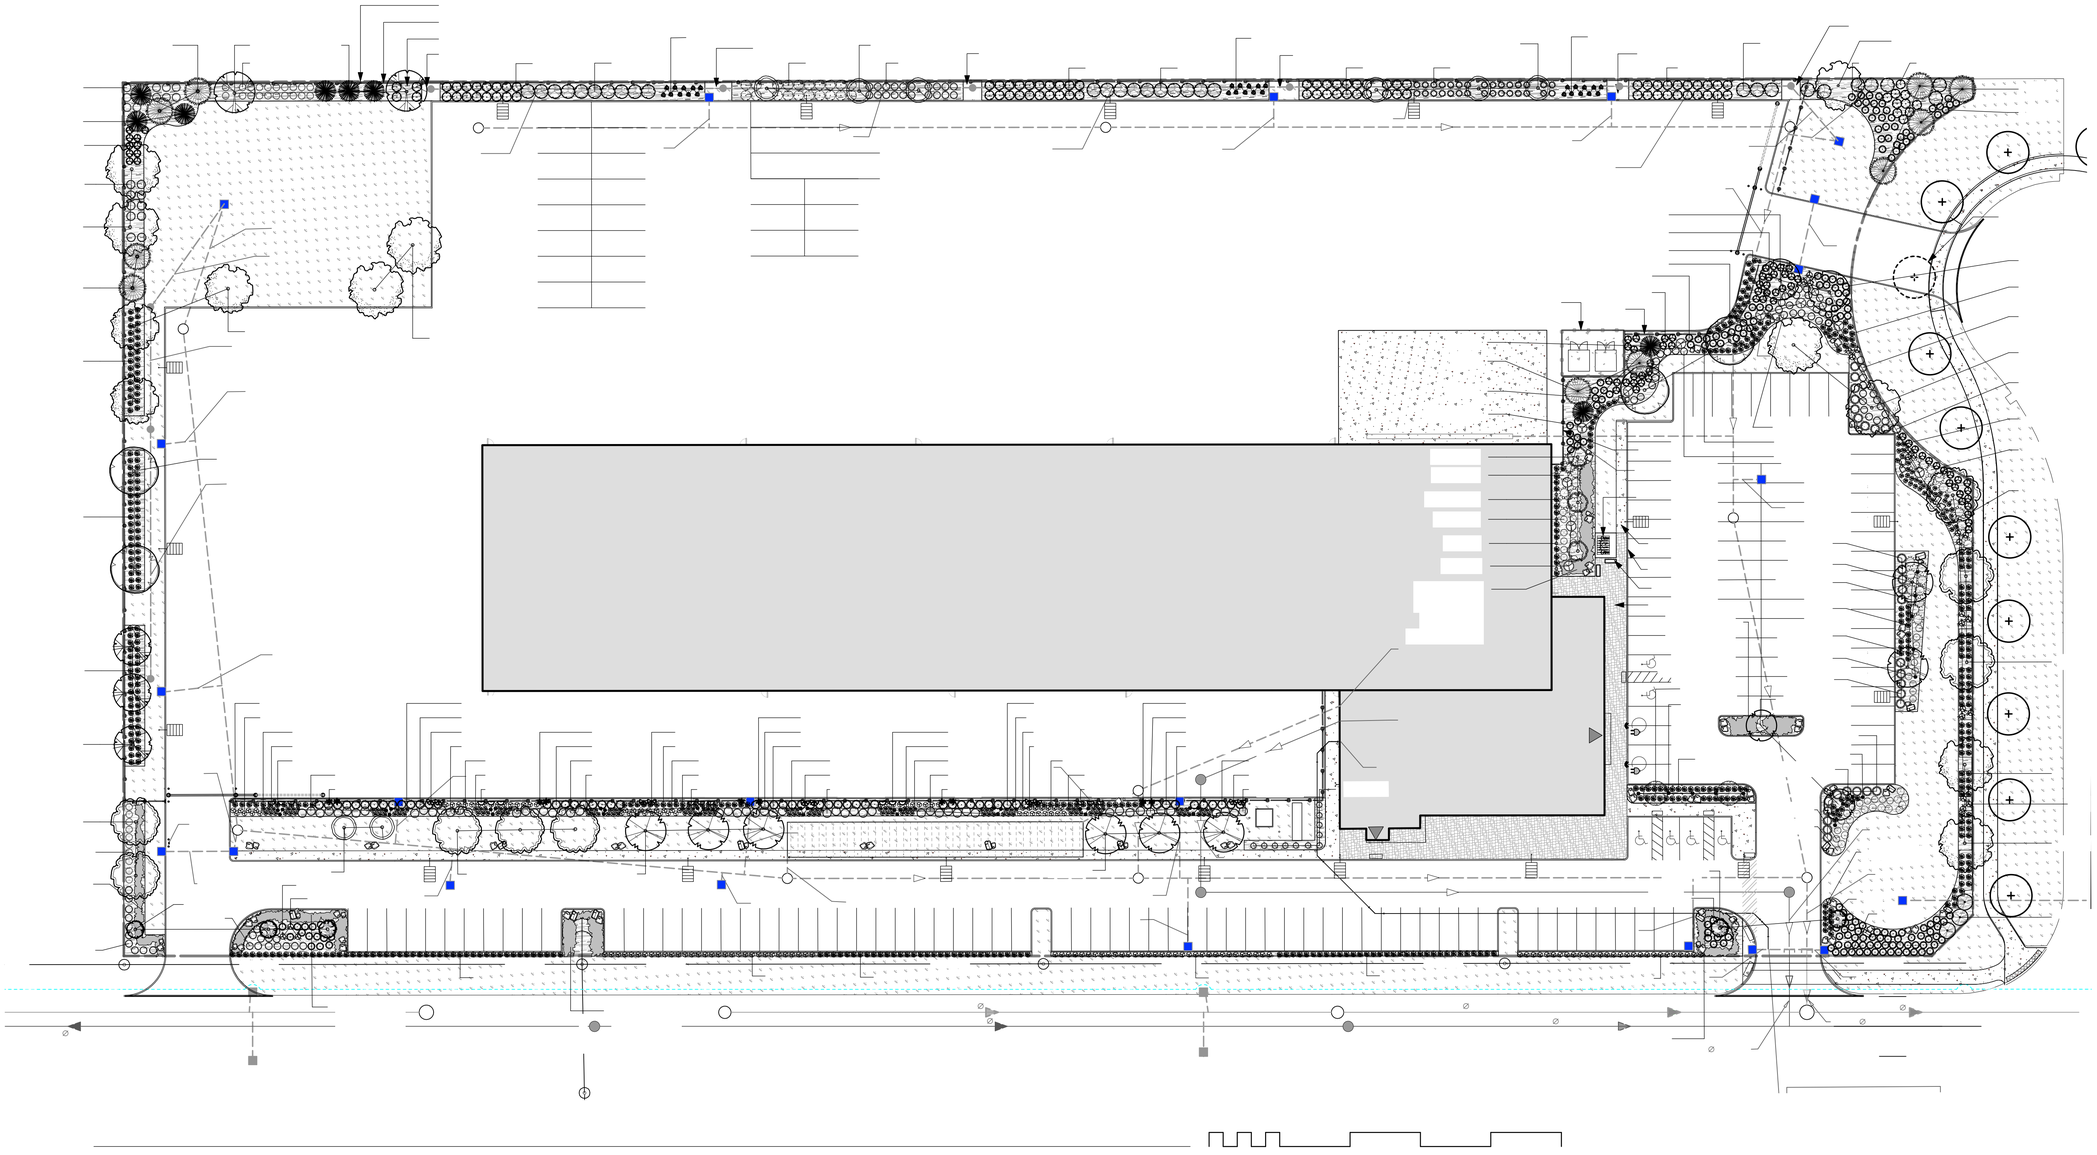

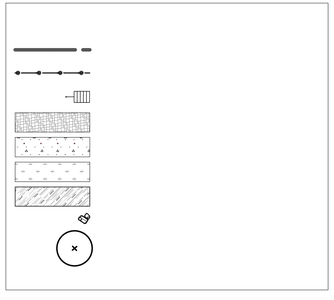

TAGGART REALTY MANAGEMENT

Purolator

ASSOCIATION OF LANDSCAPE ARCHITECTS ONTARIO
ALBERTA ROMANO
OALA
MEMBER
2020-09-17

N45 ARCHITECTURE INC.

Ruhland & Associates Ltd
200-1750 Courtwood Crescent, Ottawa, Ontario K2C 2B5
P (613) 224-8744 x 222 F (613) 224-1131 info@rala.ca www.rala.ca

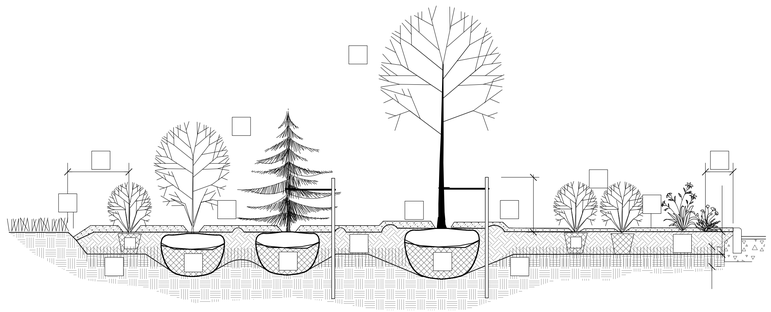

TAGGART REALTY MANAGEMENT

Purolator

ONTARIO ASSOCIATION OF LANDSCAPE ARCHITECTS
MARIETTA RUHLAND
OALA
MEMBER
2020-09-17

N45 ARCHITECTURE INC.

Ruhland & Associates Ltd
200-1750 Courtwood Crescent, Ottawa, Ontario K2C 2B5
P (613) 224-4744 x 222 F (613) 224-1131 info@rala.ca www.rala.ca