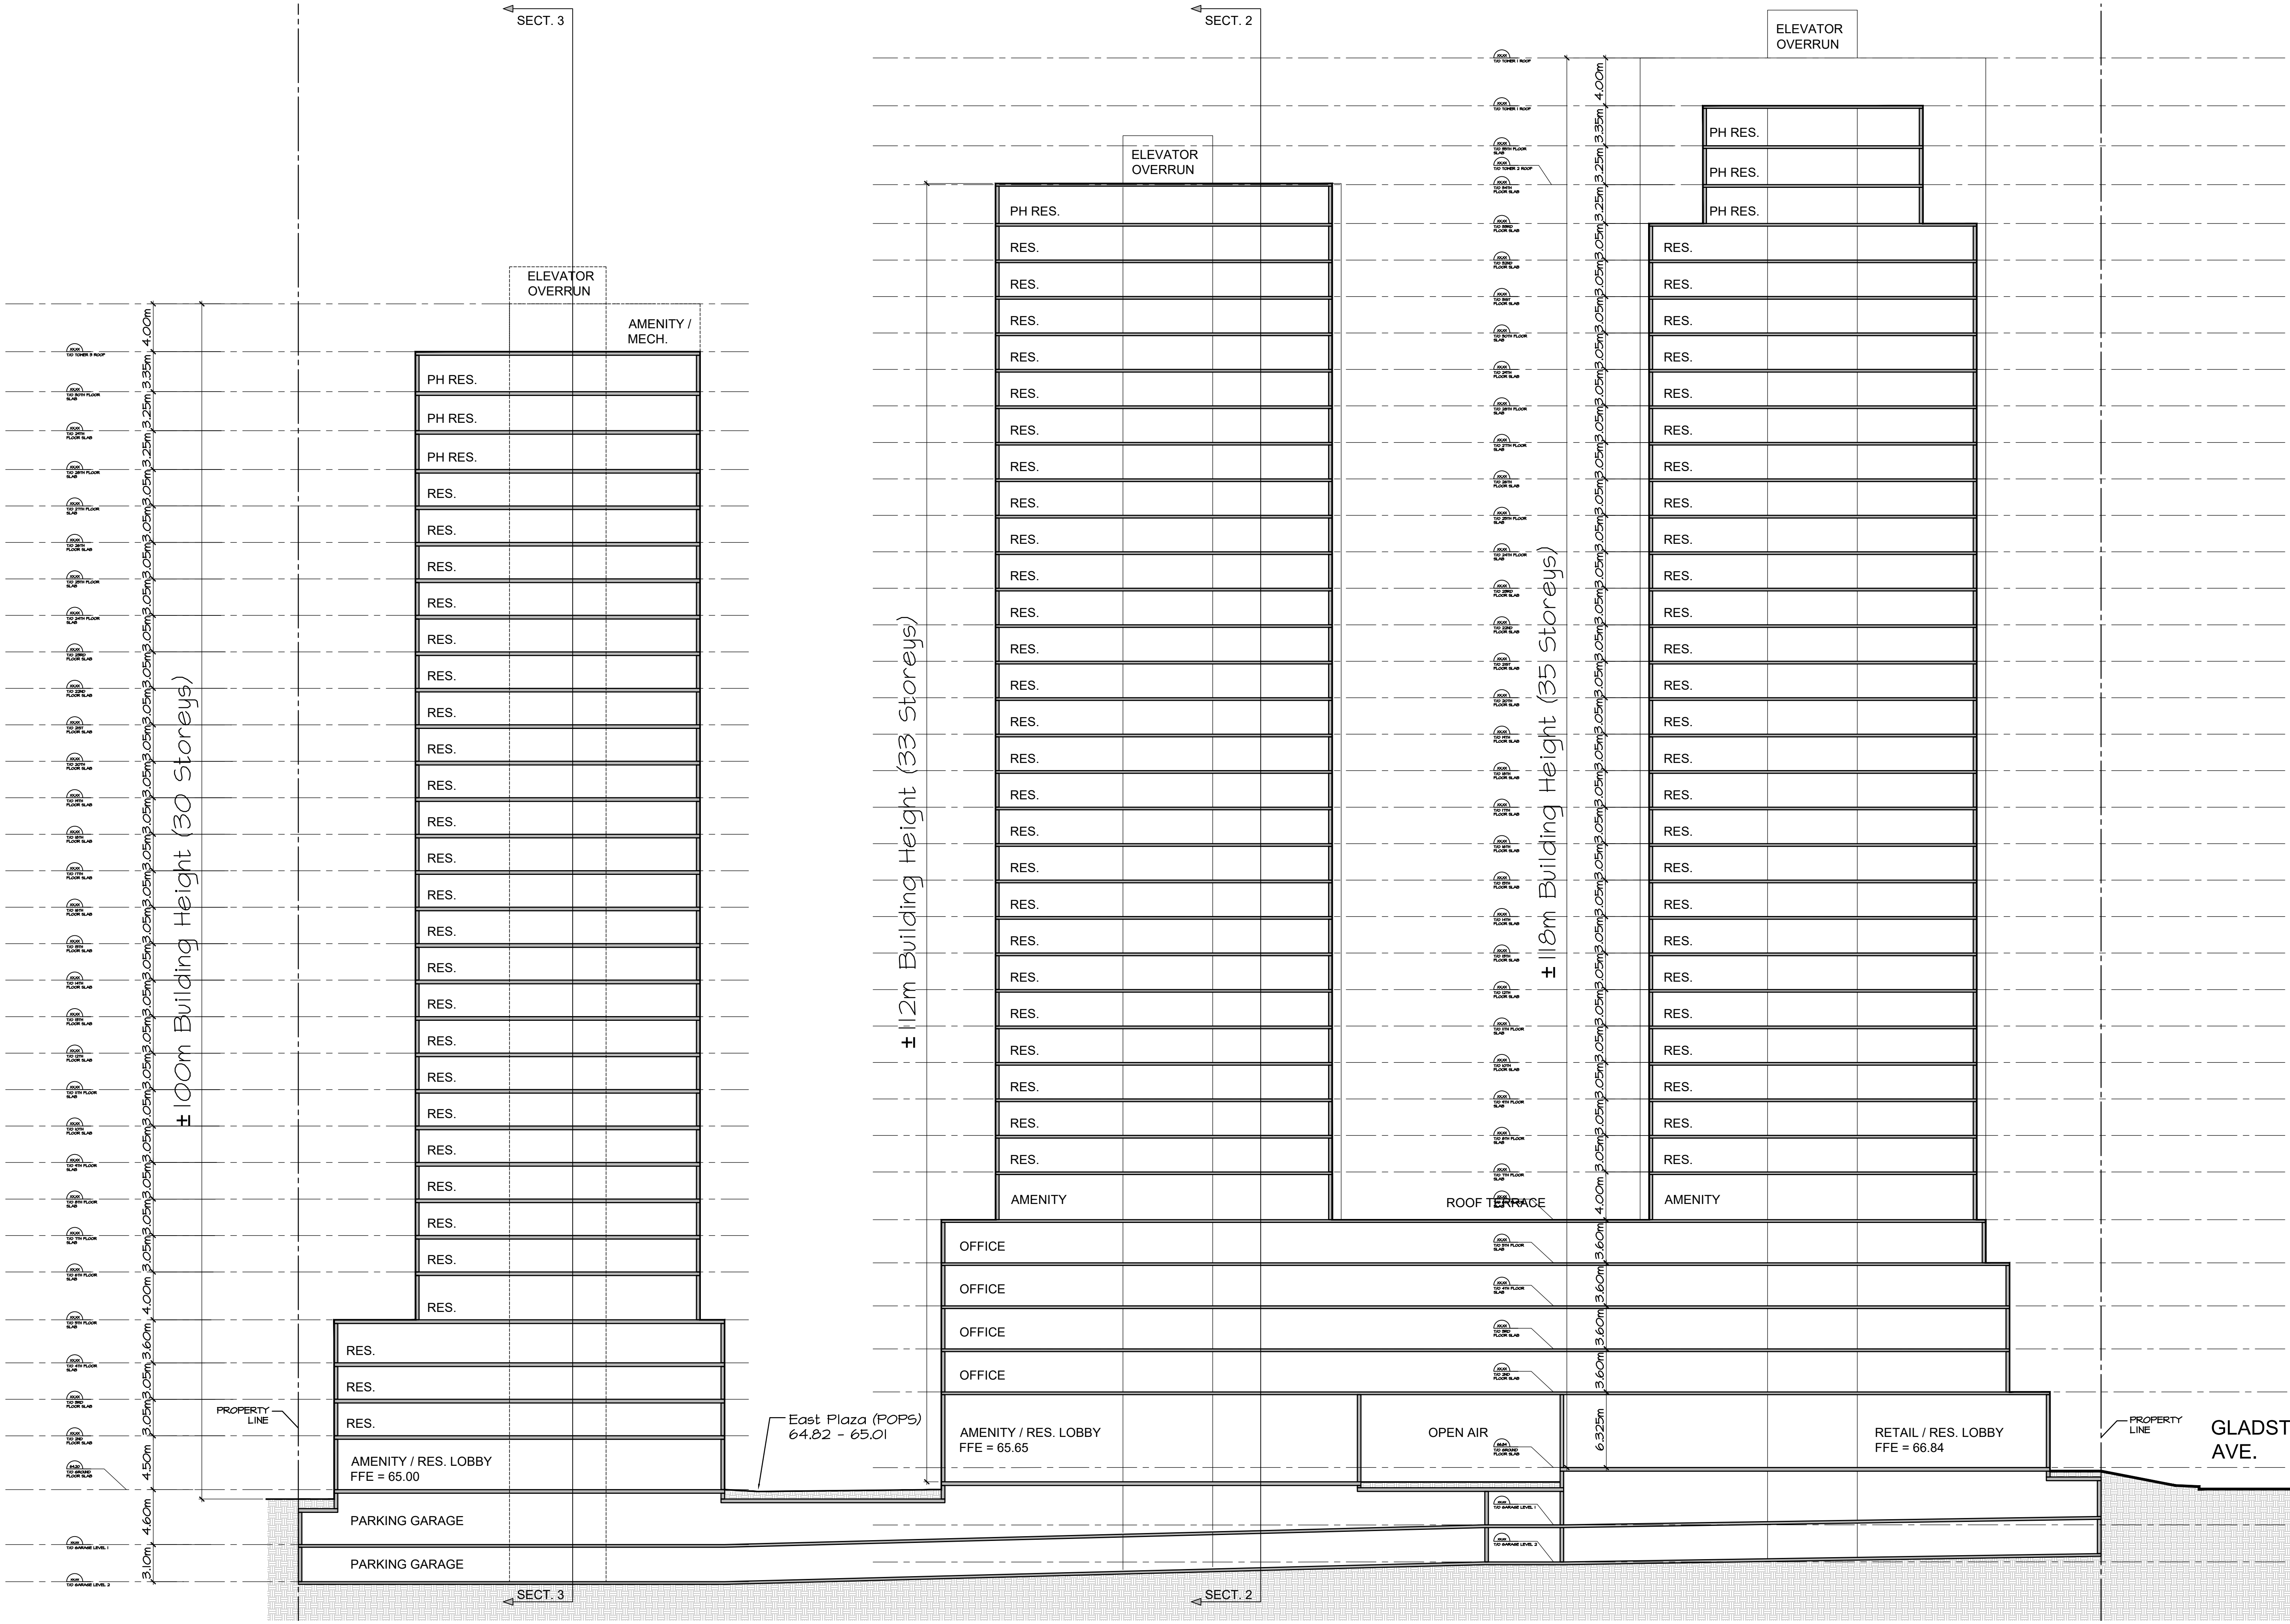

CLV GROUP

PBCGROUP

Site Sections

SEPTEMBER, 2022
scale 1:500

GLADSTONE + LORETTA

HOBIN
18526

D07-12-21-0053

SECTION 3

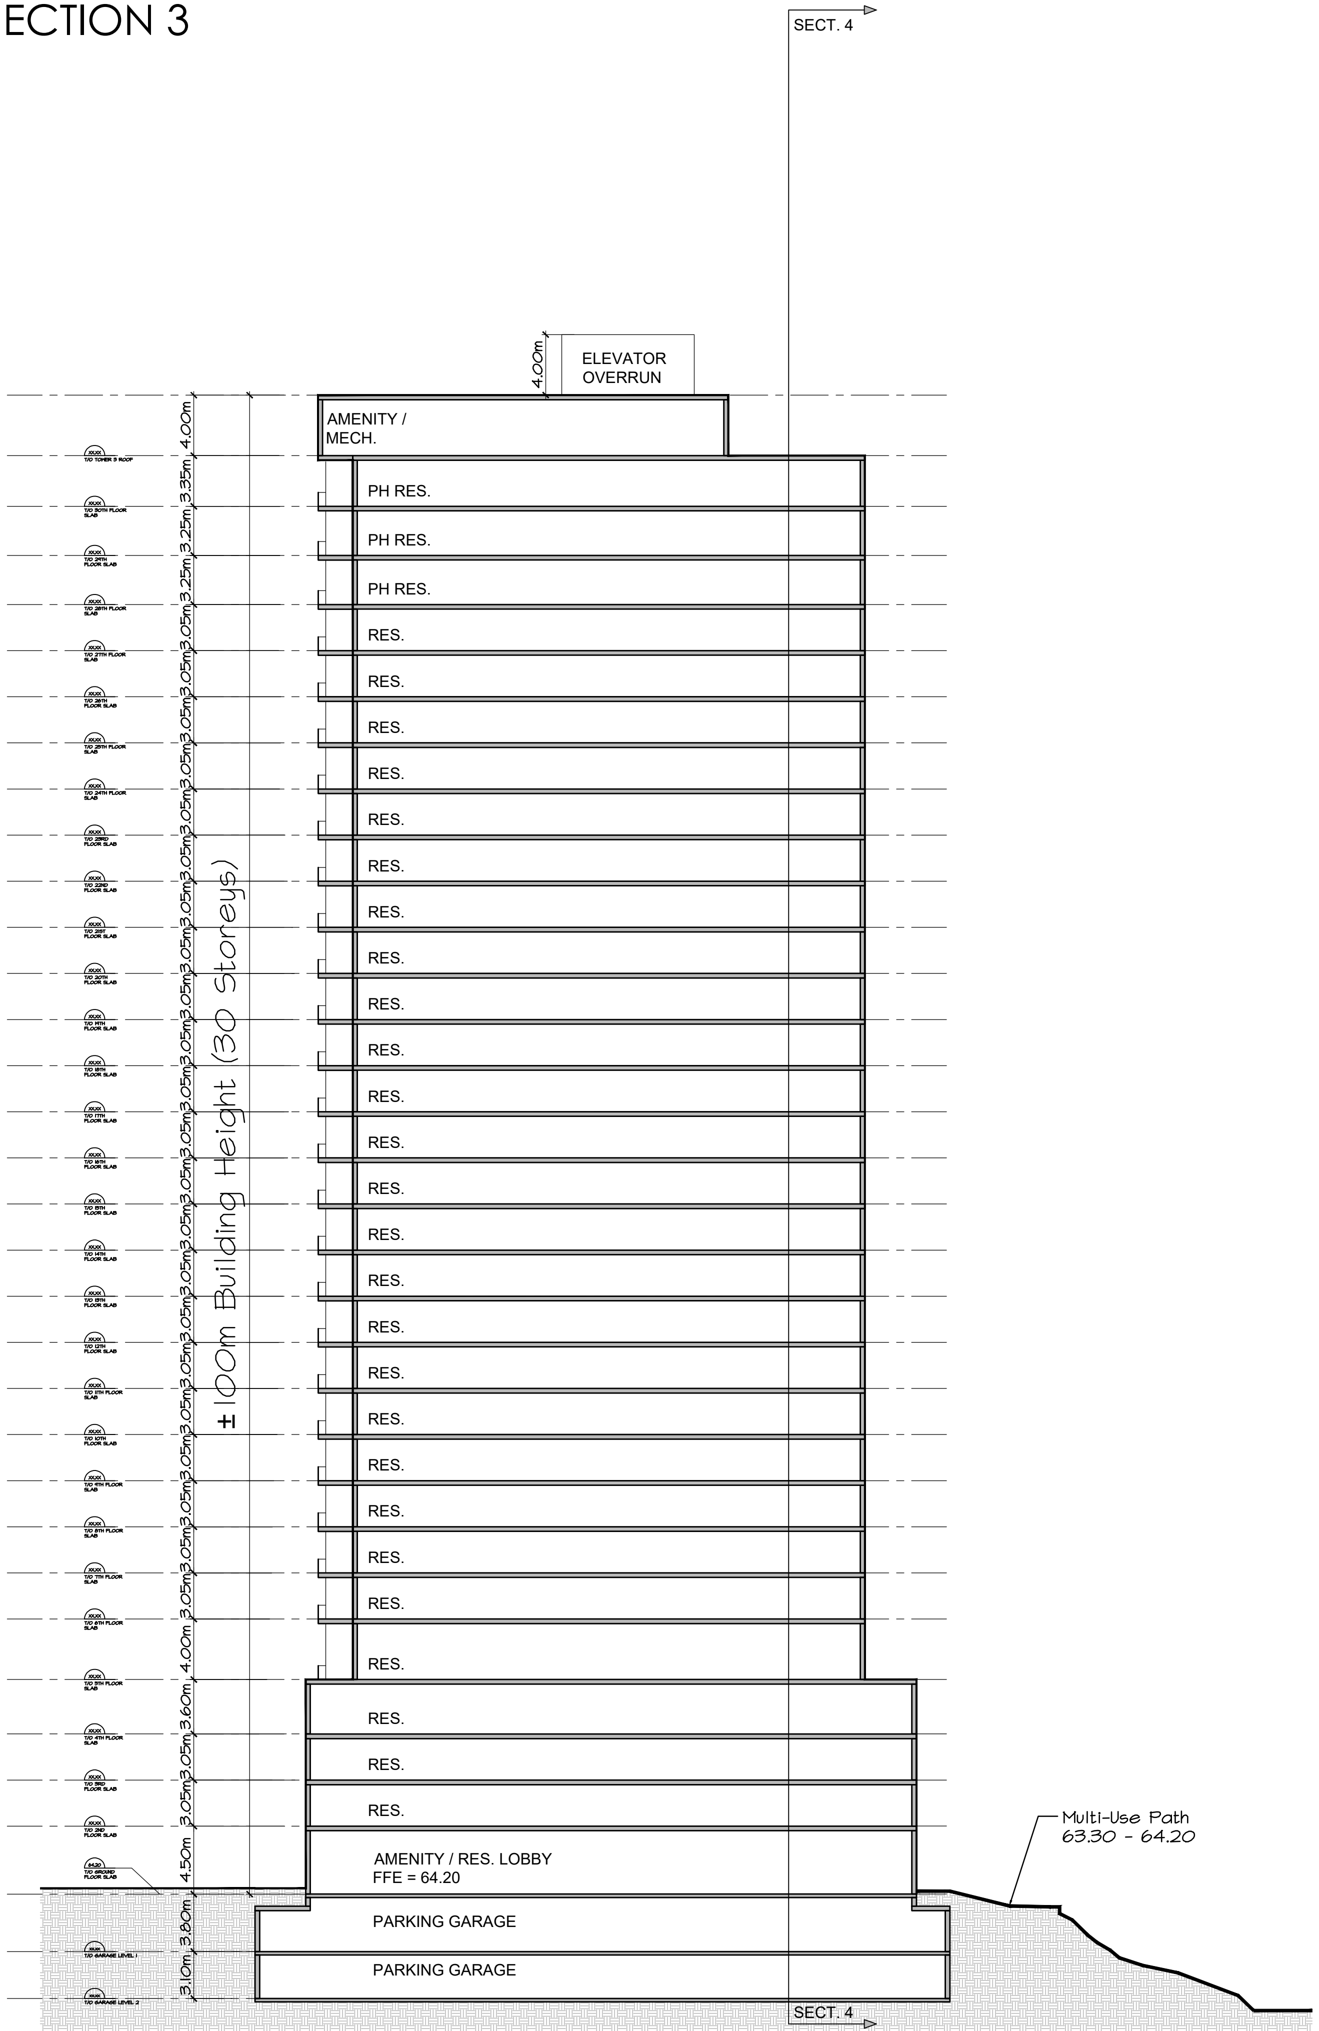

SECTION 2

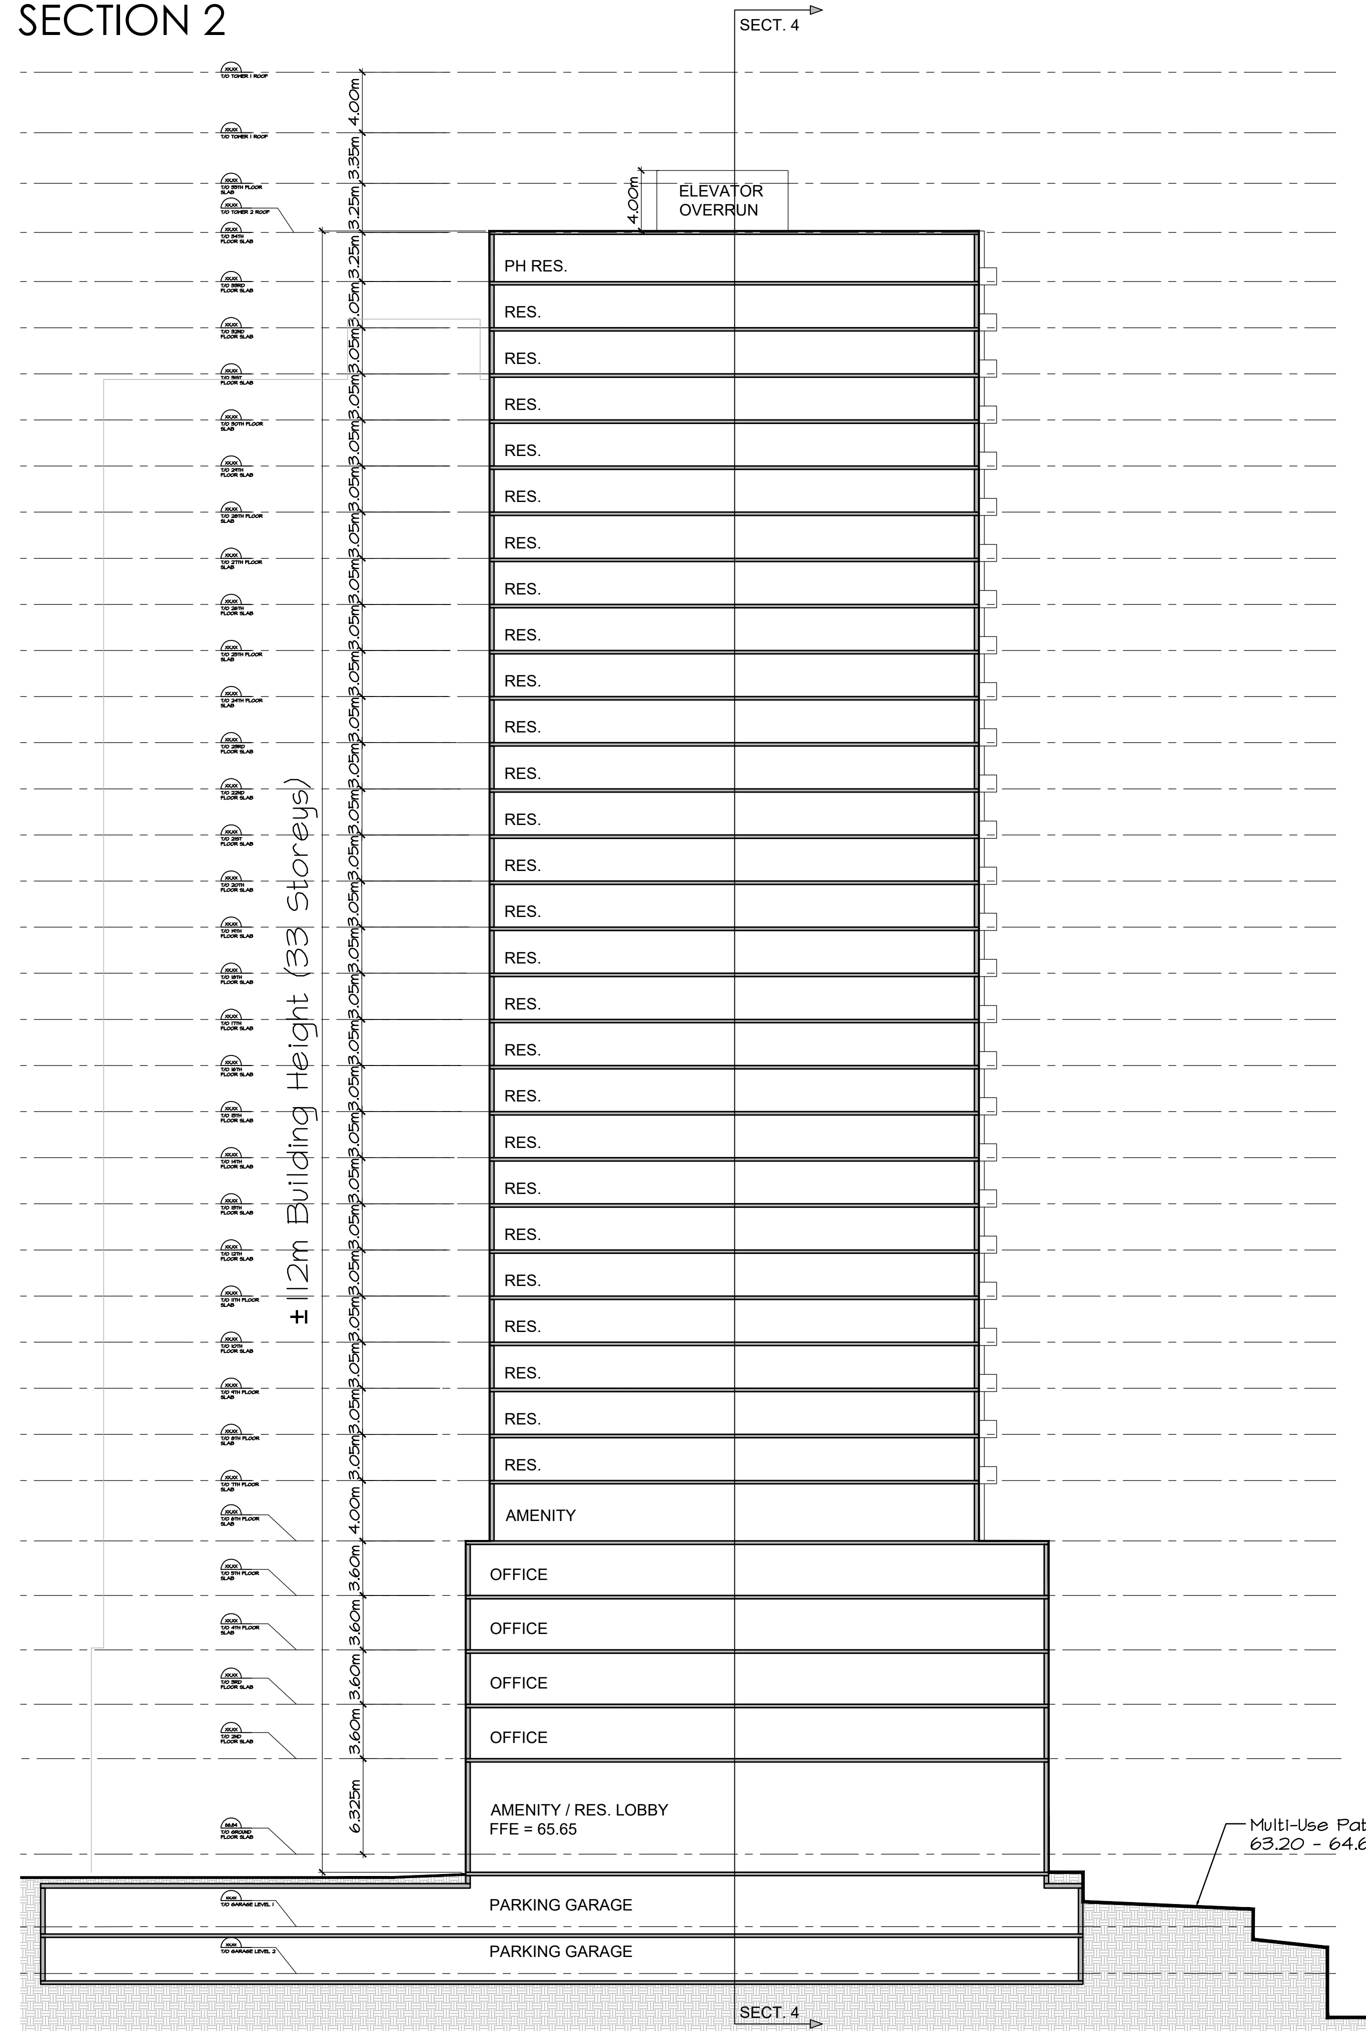

CLV GROUP

PBCGROUP

Site Sections

DECEMBER 17, 2021
scale 1:500

GLADSTONE + LORETTA

HOBIN
18526

D07-12-21-0053