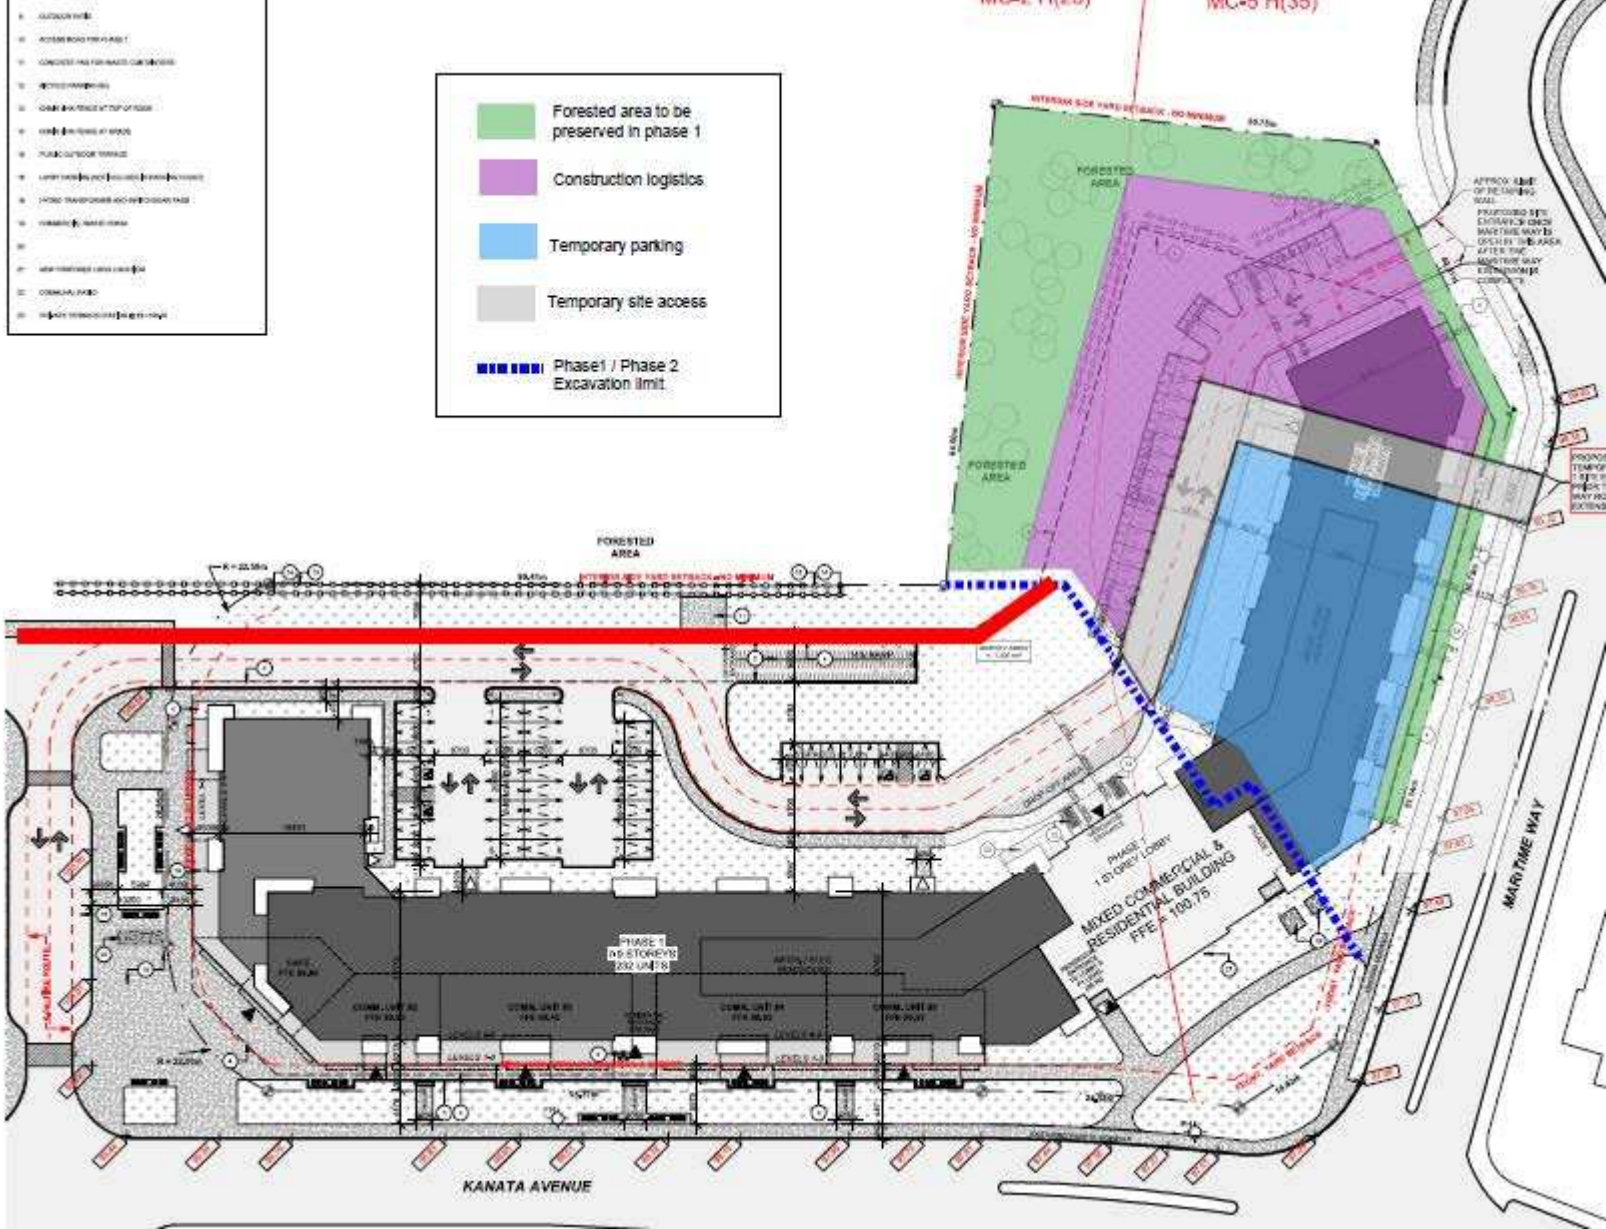
Forested area to be preserved in phase 1
Construction logistics
Temporary parking
Temporary site access
Phase1 / Phase 2 Excavation limit
FORESTED AREA
FORESTED AREA
FORESTED AREA
MIXED COMMERCIAL & RESIDENTIAL BUILDING
PHASE 1
19 STOREYS
202 UNITS
MARITIME WAY
KANATA AVENUE