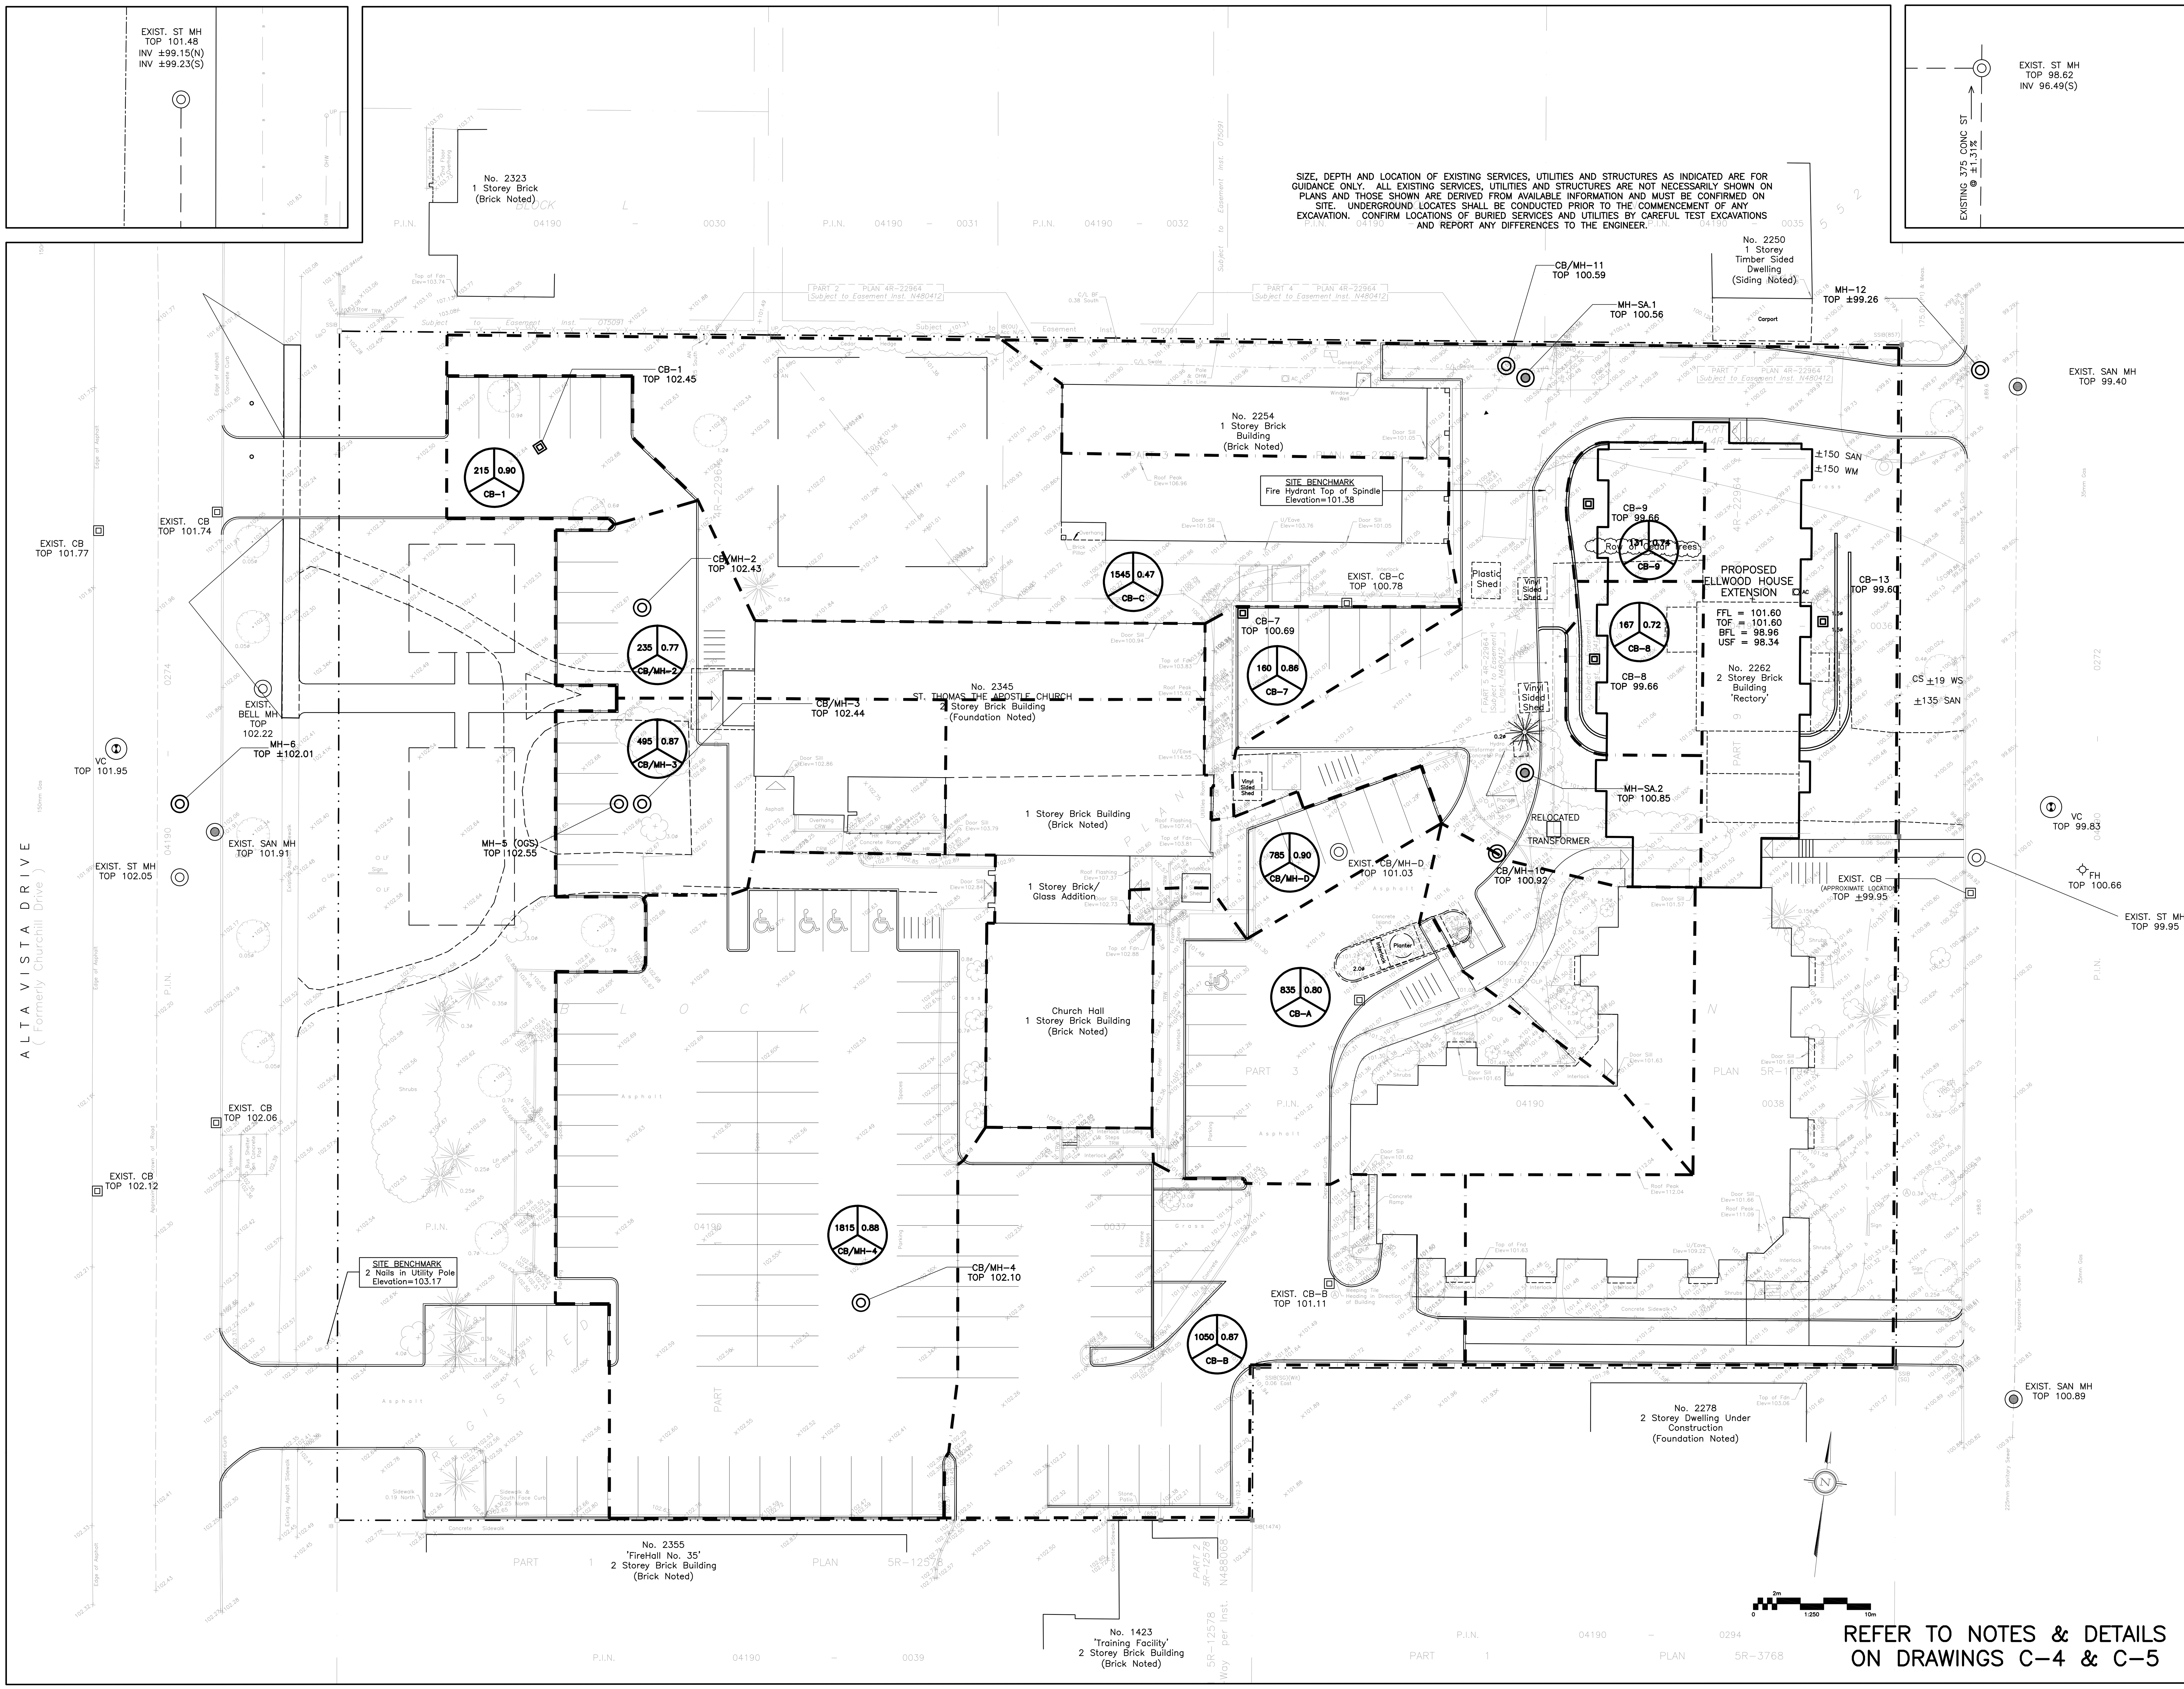

REFER TO NOTES & DETAILS ON DRAWINGS C-4 & C-5

LEGEND

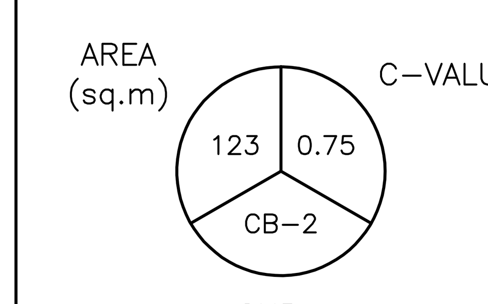

SUB-CATCHMENT AREA

KEY PLAN

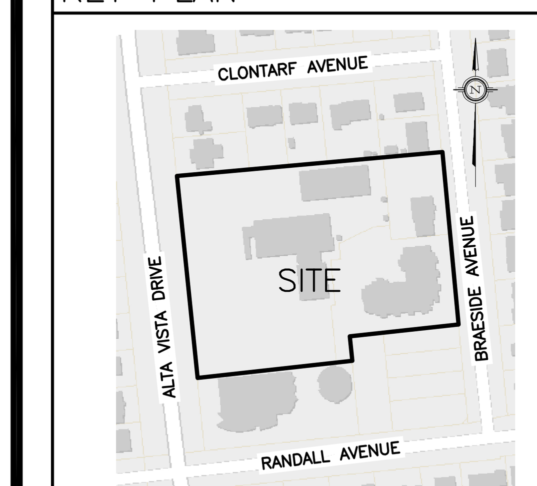

No.	DATE	REVISION
2	OCT 25-21	ISSUED FOR APPROVAL
1	OCT 15-21	PRELIMINARY

D. B. GRAY ENGINEERING INC.
Stormwater Management - Grading & Drainage - Storm & Sanitary Sewers - Watermains
700 Long Point Circle 613-425-8044
Ottawa, Ontario d.gray@dbgrayengineering.com

Project
ELLWOOD HOUSE EXTENSION
38-UNIT 3-STOREY APARTMENT BUILDING
2262 BRAESIDE AVENUE
& SITE IMPROVEMENTS
2262-2270 BRAESIDE AVENUE
& 2345 ALTA VISTA DRIVE
OTTAWA, ONTARIO

Drawing Title
SUB-CATCHMENT AREA DRAINAGE PLAN

Engineer's Seal

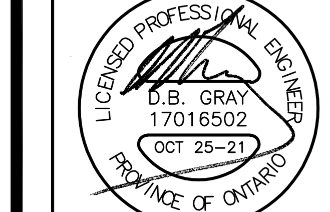

NOT VALID UNLESS SIGNED & DATED

Drawn	D.B.G
H. Scale	1:250
V. Scale	
Date	OCT 15-21
Job No.	21028

Drawing No.
C-7
of 7