PLAN OF SUBDIVISION OF

PART OF LOT 20

CONCESSION 4 (Rideau Front)

Geographic Township of Nepean

CITY OF OTTAWA

Surveyed by Annis , O'Sullivan , Vollebekk Ltd.

Scale 1 : 750

30 22.5 15 7.5 0 15 30 Metres

Metric

DISTANCES AND COORDINATES SHOWN ON THIS PLAN ARE IN METRES AND CAN BE CONVERTED TO FEET BY DIVIDING BY 0.3048.

Surveyor's Certificate

I CERTIFY THAT :

1. This survey and plan are correct and in accordance with the Surveys Act, the Surveyors Act and the Land Titles Act and the regulations made under them.
2. The survey was completed on the 25th day of February, 2019.

May 7/2019
Date

Andrew Roy
Ontario Land Surveyor

OWNER'S CERTIFICATE

THIS IS TO CERTIFY THAT :

1. Blocks 1 to 14, both inclusive, the Streets, namely, rue Forager Street and rue Lusk Street, the Street Widening, namely, Block 19 and the Reserves, namely, Blocks 15, 16, 17 and 18 have been laid out in accordance with our instructions.
2. The Streets and Street Widening are dedicated to City of Ottawa as public highways.

Dated the 8 day of May 2019

Georgia Gaby
Authorized Signing Officer
2116885 ONTARIO INC.
I have the authority to bind the corporation.

Dated the 7th day of May 2019

Cuckoo Kochar
President
DCR / PHOENIX DEVELOPMENT CORPORATION LIMITED
I have the authority to bind the corporation

NOTES AND LEGEND

-O-	denotes	Survey Monument Planted.
-■-	"	Survey Monument Found
SIB	"	Standard Iron Bar.
SSIB	"	Short Standard Iron Bar.
CC	"	Cut Cross.
IB	"	Iron Bar.
*	"	0.3 long Survey Monument
(AOG)	"	Annis, O'Sullivan, Vollebekk Ltd.
(P1)	"	Plan 4R-7852
(P2)	"	Plan 4R-20404
(P3)	"	Plan 4R-8856
(P4)	"	Plan 5R-10251

All planted survey monuments are IB's unless otherwise noted.

Distances shown on curved limits are Arc distances unless otherwise noted.

Distances shown on this plan are ground distances and can be converted to grid distances by multiplying by the combined scale factor of 0.999921.

Bearings are grid, derived from Can-Net 2016 Real Time Network GPS observations on reference points A and B, shown hereon, having a bearing of Nxx°xx'xx"W and are referenced to Specified Control Points 01919791338 and 01919871649, MTM Zone 9 (76°30' West Longitude) NAD-83 (original).

Coordinates are derived from Can-Net 2016 Real Time Network GPS observations referenced to Specified Control Points 01919791338 and 01919871649, MTM Zone 9 (76°30' West Longitude) NAD-83 (original).

Coordinate values are to urban accuracy in accordance with O. Reg. 216/10.

. 01919791338	Northing	5006055.96	Easting	346140.91
. 01919871649	Northing	5007189.87	Easting	372435.05
. Point A	Northing	5015105.53	Easting	360398.72
. Point B	Northing	5015323.48	Easting	360760.79

Caution: Coordinates cannot, in themselves, be used to re-establish corners or boundaries shown on this plan.

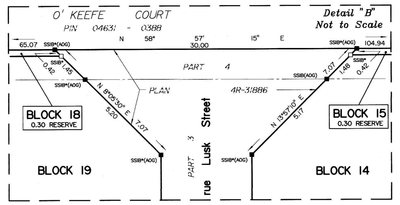

APPROVED UNDER SECTION 51 OF THE PLANNING ACT BY THE CITY OF OTTAWA.

THIS 26th DAY OF June, 20 19

STEPHEN WILLIS, MCIP, RPP.
GENERAL MANAGER
PLANNING, INFRASTRUCTURE AND ECONOMIC DEVELOPMENT DEPARTMENT
CITY OF OTTAWA

All of PIN 04467-0108; All of Block 17 and Part of Blocks 7, 10 and 11
Part of PIN 04467-0112: All of Blocks 1 to 6, 8, 9, 12 to 16, 18, 19, rue Forager Street, rue Lusk Street and Part of Blocks 7, 10 and 11

PLAN 4M- 1634

I CERTIFY THAT THIS PLAN IS REGISTERED IN THE LAND REGISTRY OFFICE FOR THE LAND TITLES DIVISION OF OTTAWA-CARLETON NO. 4 AT 10:01 O'CLOCK ON THE 2 DAY OF July 2019 AND ENTERED IN THE PARCEL REGISTER FOR PROPERTY IDENTIFIERS 04467-0108 AND 04467-0112 AND THE REQUIRED CONSENTS ARE REGISTERED AS PLAN DOCUMENT NO. OC2114886

A. McMullen
REPRESENTATIVE FOR LAND REGISTRAR

This plan comprises all of PIN 04467-0108 and part of PIN 04467-0112.

ALL OF BLOCK 18.
PART OF BLOCKS 1, 2, 3, 4, 14 AND 15 AND
PART OF RUE LUSK STREET: SUBJECT TO EASEMENT INST. LT754391.

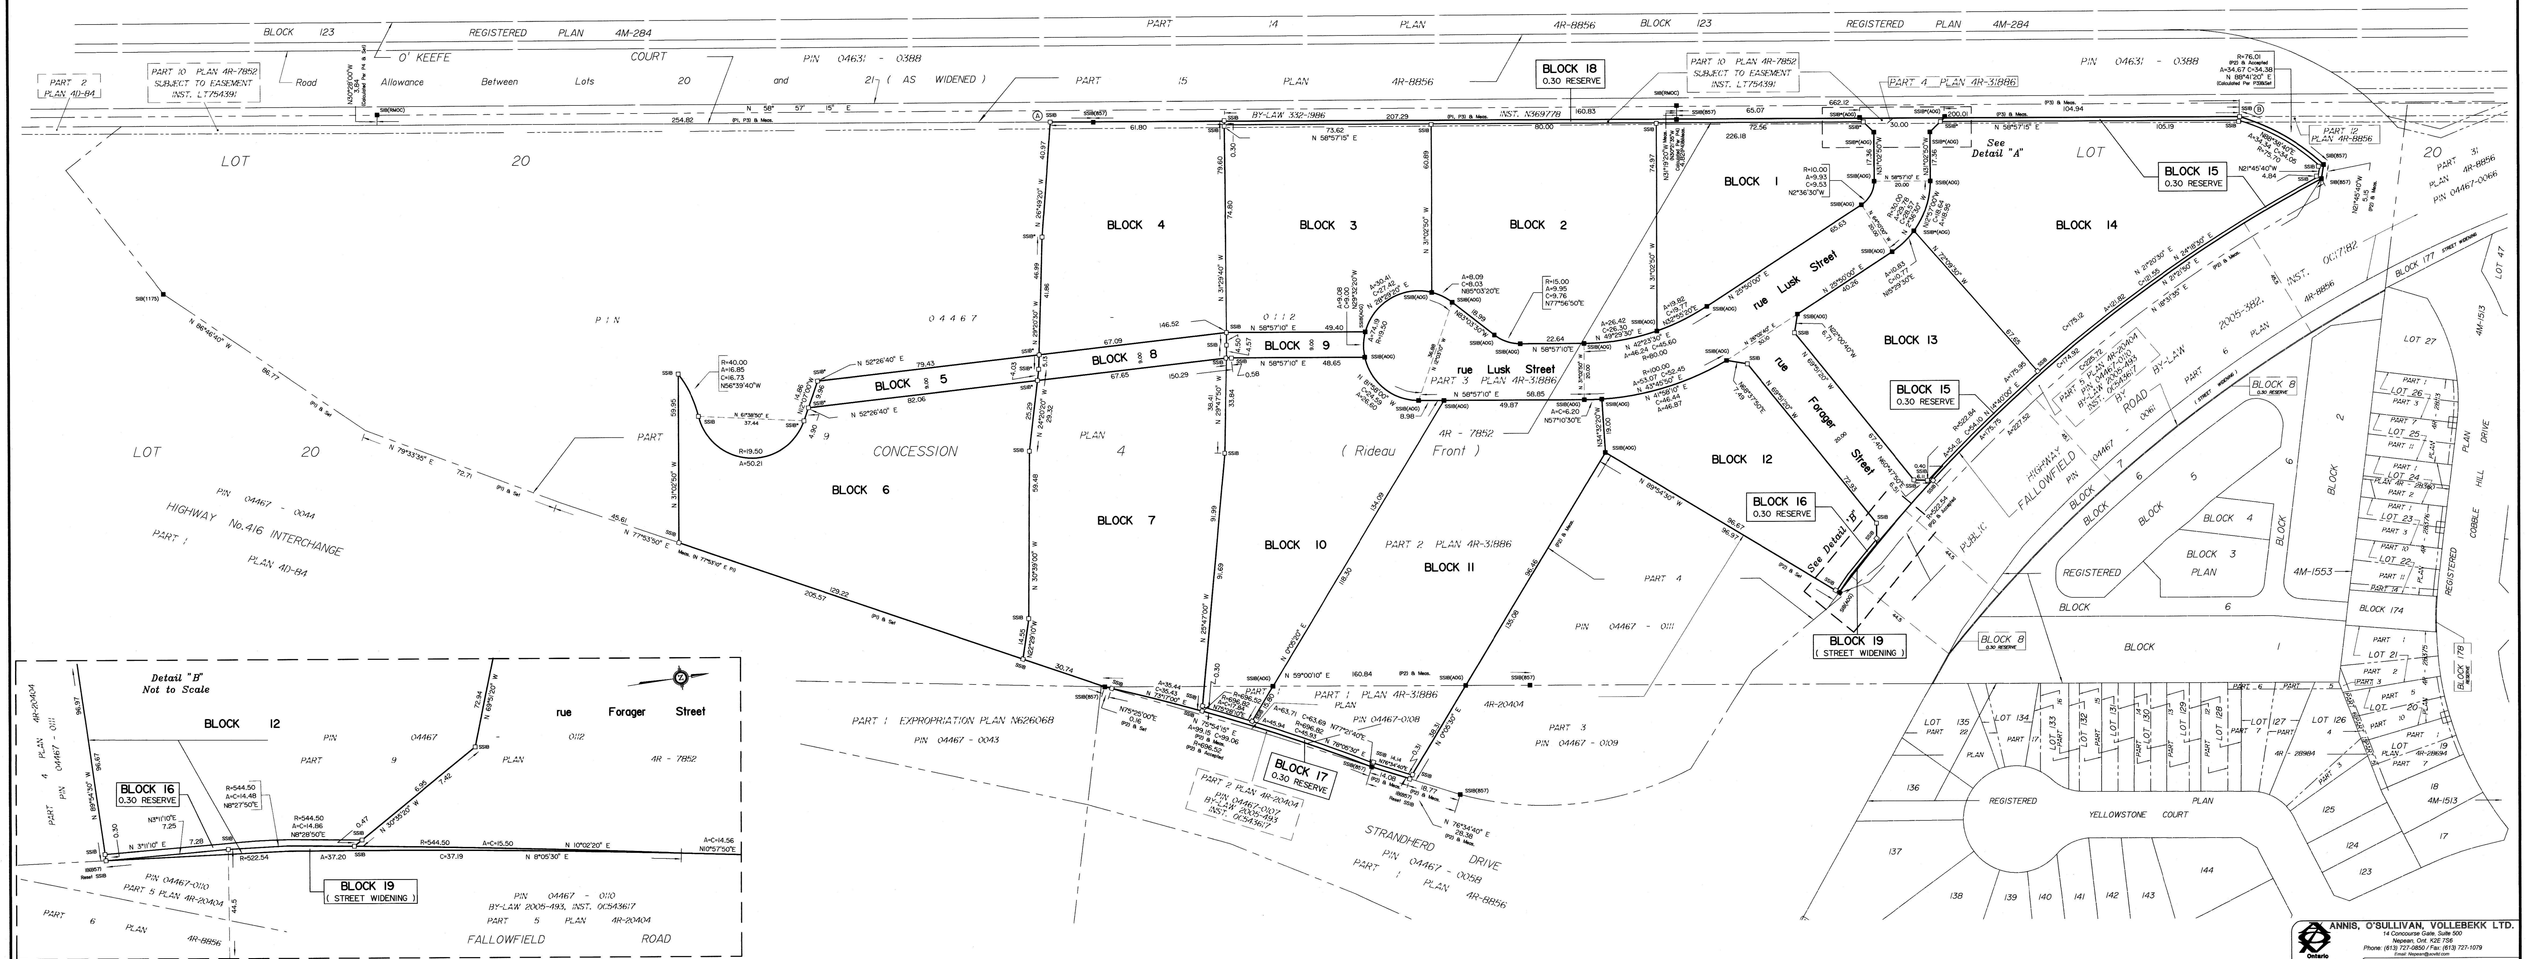
BLOCK 123 REGISTERED PLAN 4M-284
PART 14 PLAN 4R-8856
O' KEEFE COURT
PIN 04631 - 0388
Road Allowance Between Lots 20 and 21 (AS WIDENED)
PART 10 PLAN 4R-7852
SUBJECT TO EASEMENT INST. LT754391
PART 15 PLAN 4R-8856
BLOCK 18
0.30 RESERVE
PART 10 PLAN 4R-7852
SUBJECT TO EASEMENT INST. LT754391
PART 4 PLAN 4R-31886
PART 12 PLAN 4R-8856
PIN 04631 - 0388
BY-LAW 332-1986
INST. NS697781
See Detail "A"
LOT 20
PART 2 PLAN 4R-7852
PIN 04467 - 0112
BLOCK 1
BLOCK 2
BLOCK 3
BLOCK 4
BLOCK 5
BLOCK 6
BLOCK 7
BLOCK 8
BLOCK 9
BLOCK 10
BLOCK 11
BLOCK 12
BLOCK 13
BLOCK 14
BLOCK 15
0.30 RESERVE
BLOCK 16
0.30 RESERVE
BLOCK 17
0.30 RESERVE
BLOCK 18
0.30 RESERVE
BLOCK 19
(STREET WIDENING)
rue Lusk Street
rue Forager Street
PART 3 PLAN 4R-31886
PART 2 PLAN 4R-31886
PART 1 PLAN 4R-31886
PART 1 EXPROPRIATION PLAN NR26068
PIN 04467 - 0043
PART 2 PLAN 4R-20404
BY-LAW 2005-493, INST. OC543617
PART 5 PLAN 4R-20404
PIN 04467 - 0110
PART 6 PLAN 4R-8856
PIN 04467 - 0111
PIN 04467 - 0109
PIN 04467 - 0044
HIGHWAY No.416 INTERCHANGE
PART 1 PLAN 40-84
CONCESSION 4 (Rideau Front)
PART 4
PART 9 PLAN 4R - 7852
PART 5 PLAN 4R-20404
PART 6 PLAN 4R-8856
FALLOWFIELD ROAD
STRANDHERD DRIVE
PART 1 PLAN 4R-8856
PIN 04467 - 0058
PART 3 PLAN 4R-20404
PIN 04467 - 0107
BY-LAW 2005-493, INST. OC543617
PART 6 PLAN 4R-20404
PIN 04467 - 0106
BY-LAW 2005-493, INST. OC543617
PART 3 PLAN 4R-8856
PIN 04467 - 0062
BY-LAW 2005-493, INST. OC543617
PART 1 PLAN 4R-8856
PIN 04467 - 0063
BY-LAW 2005-493, INST. OC543617
PART 1 PLAN 4R-20404
PIN 04467 - 0064
BY-LAW 2005-493, INST. OC543617
PART 1 PLAN 4R-20404
PIN 04467 - 0065
BY-LAW 2005-493, INST. OC543617
PART 1 PLAN 4R-20404
PIN 04467 -