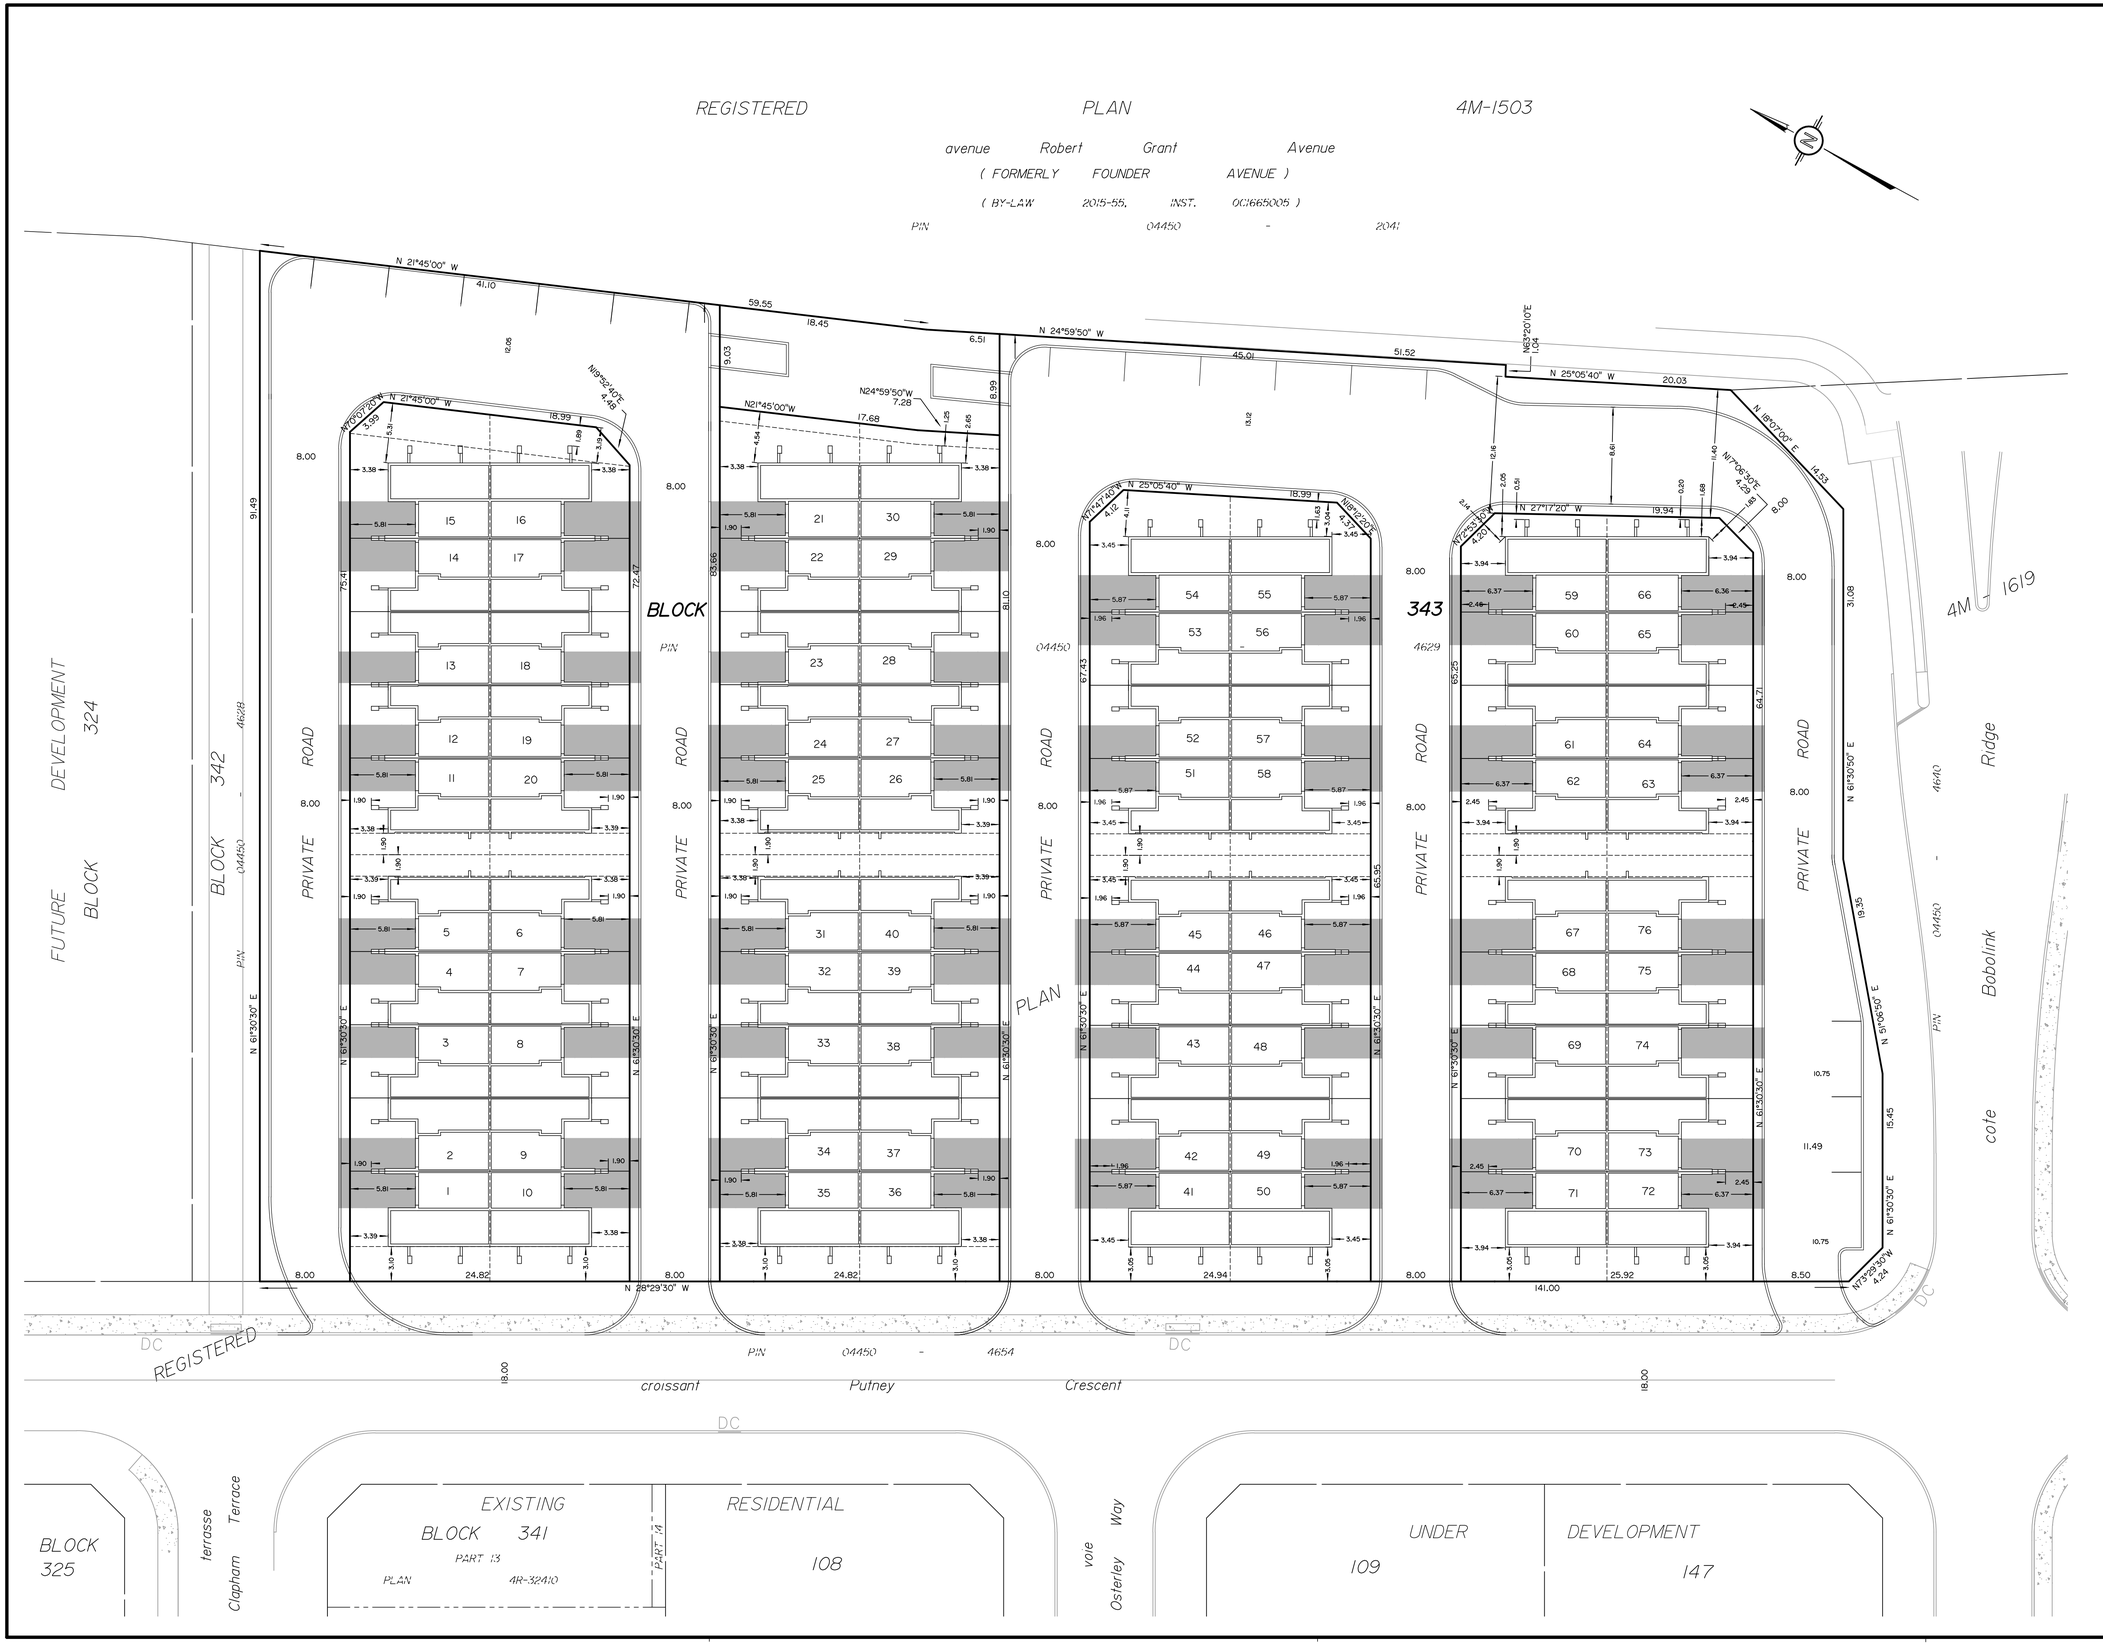

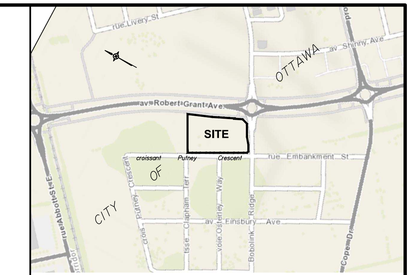

KEY MAP
NOT TO SCALE

SITE PLAN

BLOCK 343
REGISTERED PLAN 4M-1619
CITY OF OTTAWA

Prepared by Annis , O'Sullivan , Vollebekk Ltd.

Scale 1 : 250

10 7.5 5.0 2.5 0 5 10 Metres

Metric
DISTANCES SHOWN ON THIS PLAN ARE IN METRES AND CAN BE CONVERTED TO FEET BY DIVIDING BY 0.3048

TOTAL BACK TO BACK UNIITS = 76

NO.	REVISION	DATE	
5	REVISIONS	DEC. 13, 2021	N
4	REVISIONS	AUG. 25, 2021	N
3	REVISIONS	AUG. 25, 2021	N
2	REVISIONS	AUG. 16, 2021	N
1	PLAN PREPARED	JUNE 9, 2021	N

WESTWOOD DEVELOPMENT
TAMARACK
CITY OF OTTAWA

© Annis, O'Sullivan, Vollebekk Ltd, 2021. "THIS PLAN IS PROTECTED BY COPYRIGHT"

ANNIS, O'SULLIVAN, VOLLEBEKK LTD.
14 Concourse Gate, Suite 500
Nepean, Ont. K2E 7S6
Phone: (613) 727-0850 / Fax: (613) 727-1079
Email: Nepean@anvltd.com
Ontario Land Surveyors

Job No. 22111-21 Tamarack Blk 343 4M-1619 SP D5 N