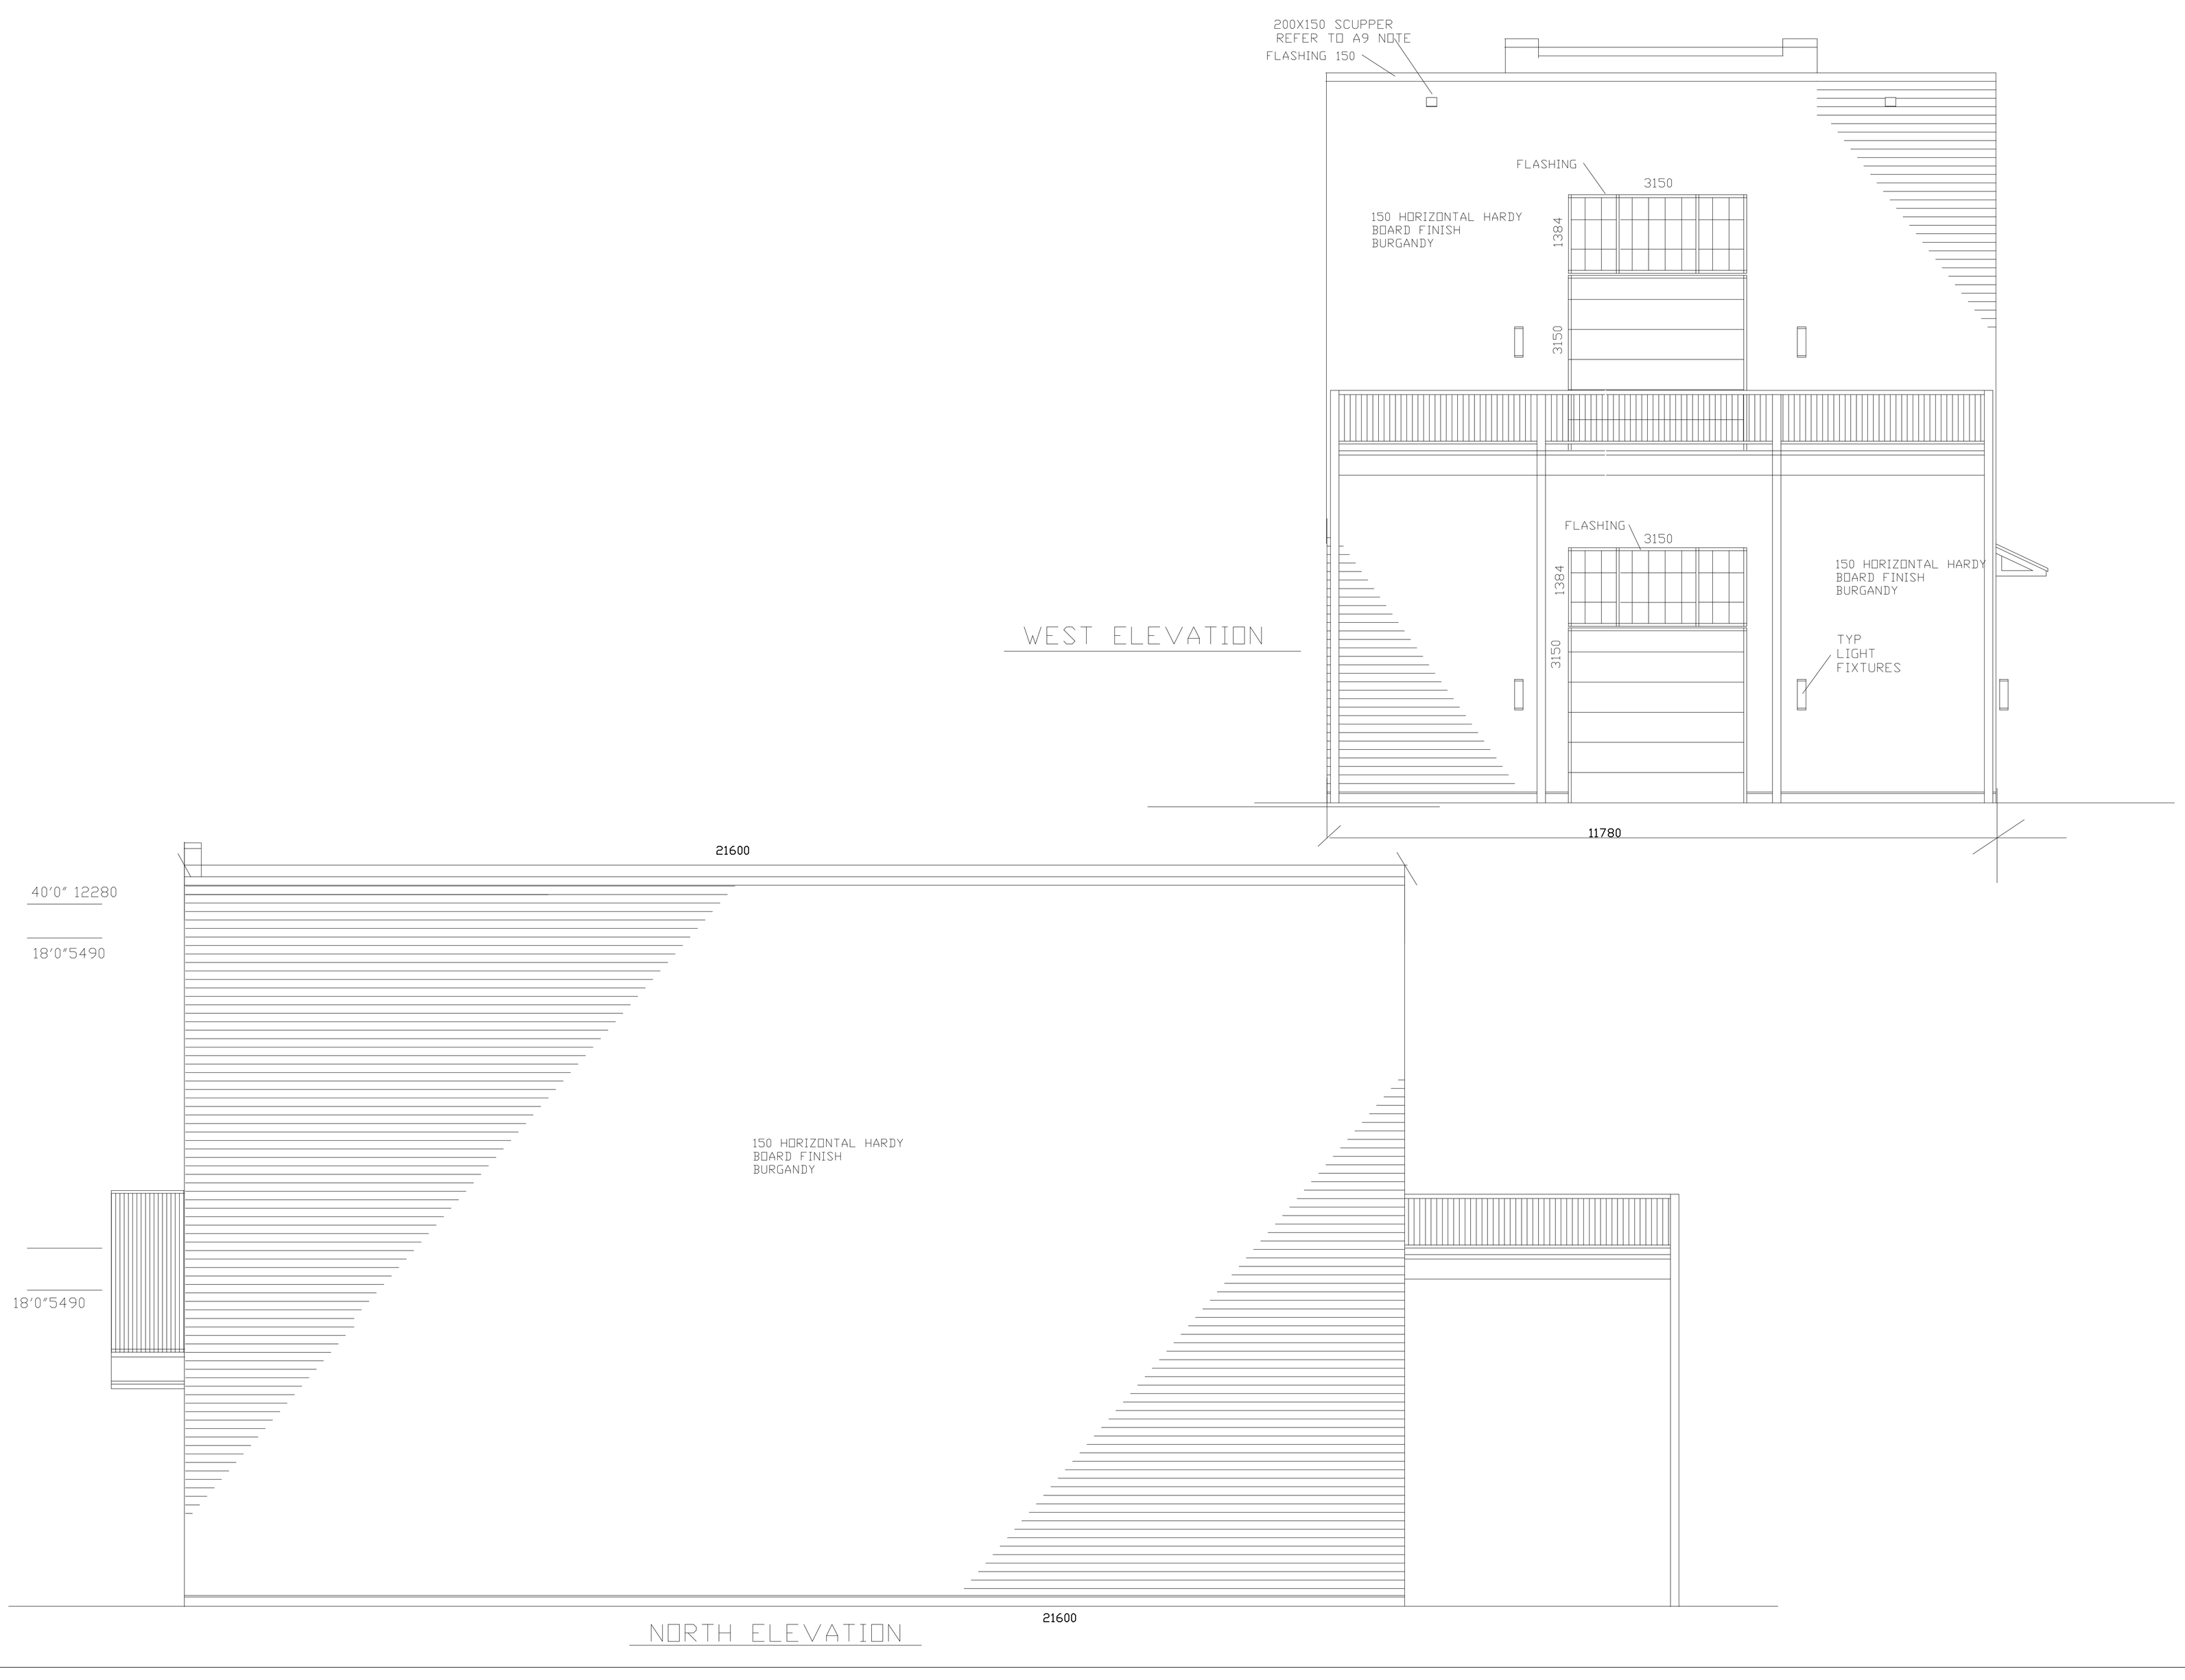

WEST ELEVATION

NORTH ELEVATION

	REVISIONS	
3	REVISED SCUPPER, FILE # ADDED	SEP15,2022
2	VERIFIED METRIC DIMENSION	NOV8,2021
1	SUBMIT FOR PERMIT	JUNE 04, 21
no.	description	date

These plans remain the property of the designer and may be used only for the purpose for which they were issued;
contractors shall check and verify all dimensions on the job site and report any errors or omisions to the designer before work continues or the contractor will be held responsible
Each contractor shall be responsible to ensure that the work is in accordance with the building code. The designer is not responsible for any errors or ommisions if work commences before building permit is issued.

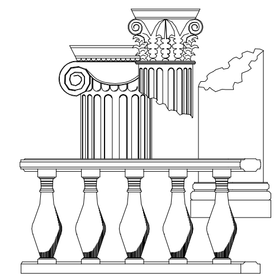

ewald zieger
design consultant
200 scotland pvt. blackburn hamlet
k1b 1e2
613 798 6958 ezjr8000@gmail.com

north

janczarski
MARK P.ENG. DESIGN
CoA # 100056241 BCIN # 32559
30 SAI CRT. OTTAWA ON. K1G 5N6
Tel: (613) 799 4962 Fax: (613)523-7857 @ers.com

The undersigned has reviewed and taken responsibility for this design, and has the qualifications and meets the requirements set out in the Ontario Building Code.

MARK JANCZARSKI, P. ENG. NAME		32559 BCIN
MARK JANCZARSKI, P. ENG. NAME	SIGNATURE	29521 BCIN

title
PROPOSED NEW BUILDING
DUNROBIN DISTILLERIES LTD
1498 STITTSVILLE MAINSTREET

NORTH ELEVATION
WEST ELEVATION

date	FEBRUARY 2021	R3
scale	1 : 50	
designer	MJ	
co ordinator		job no.
drawn by	ez.jr. b.arch.	dwg.no.
approved	date	A10

Not for construction until signed by client.

D07-12-22-0035_UD

#18651