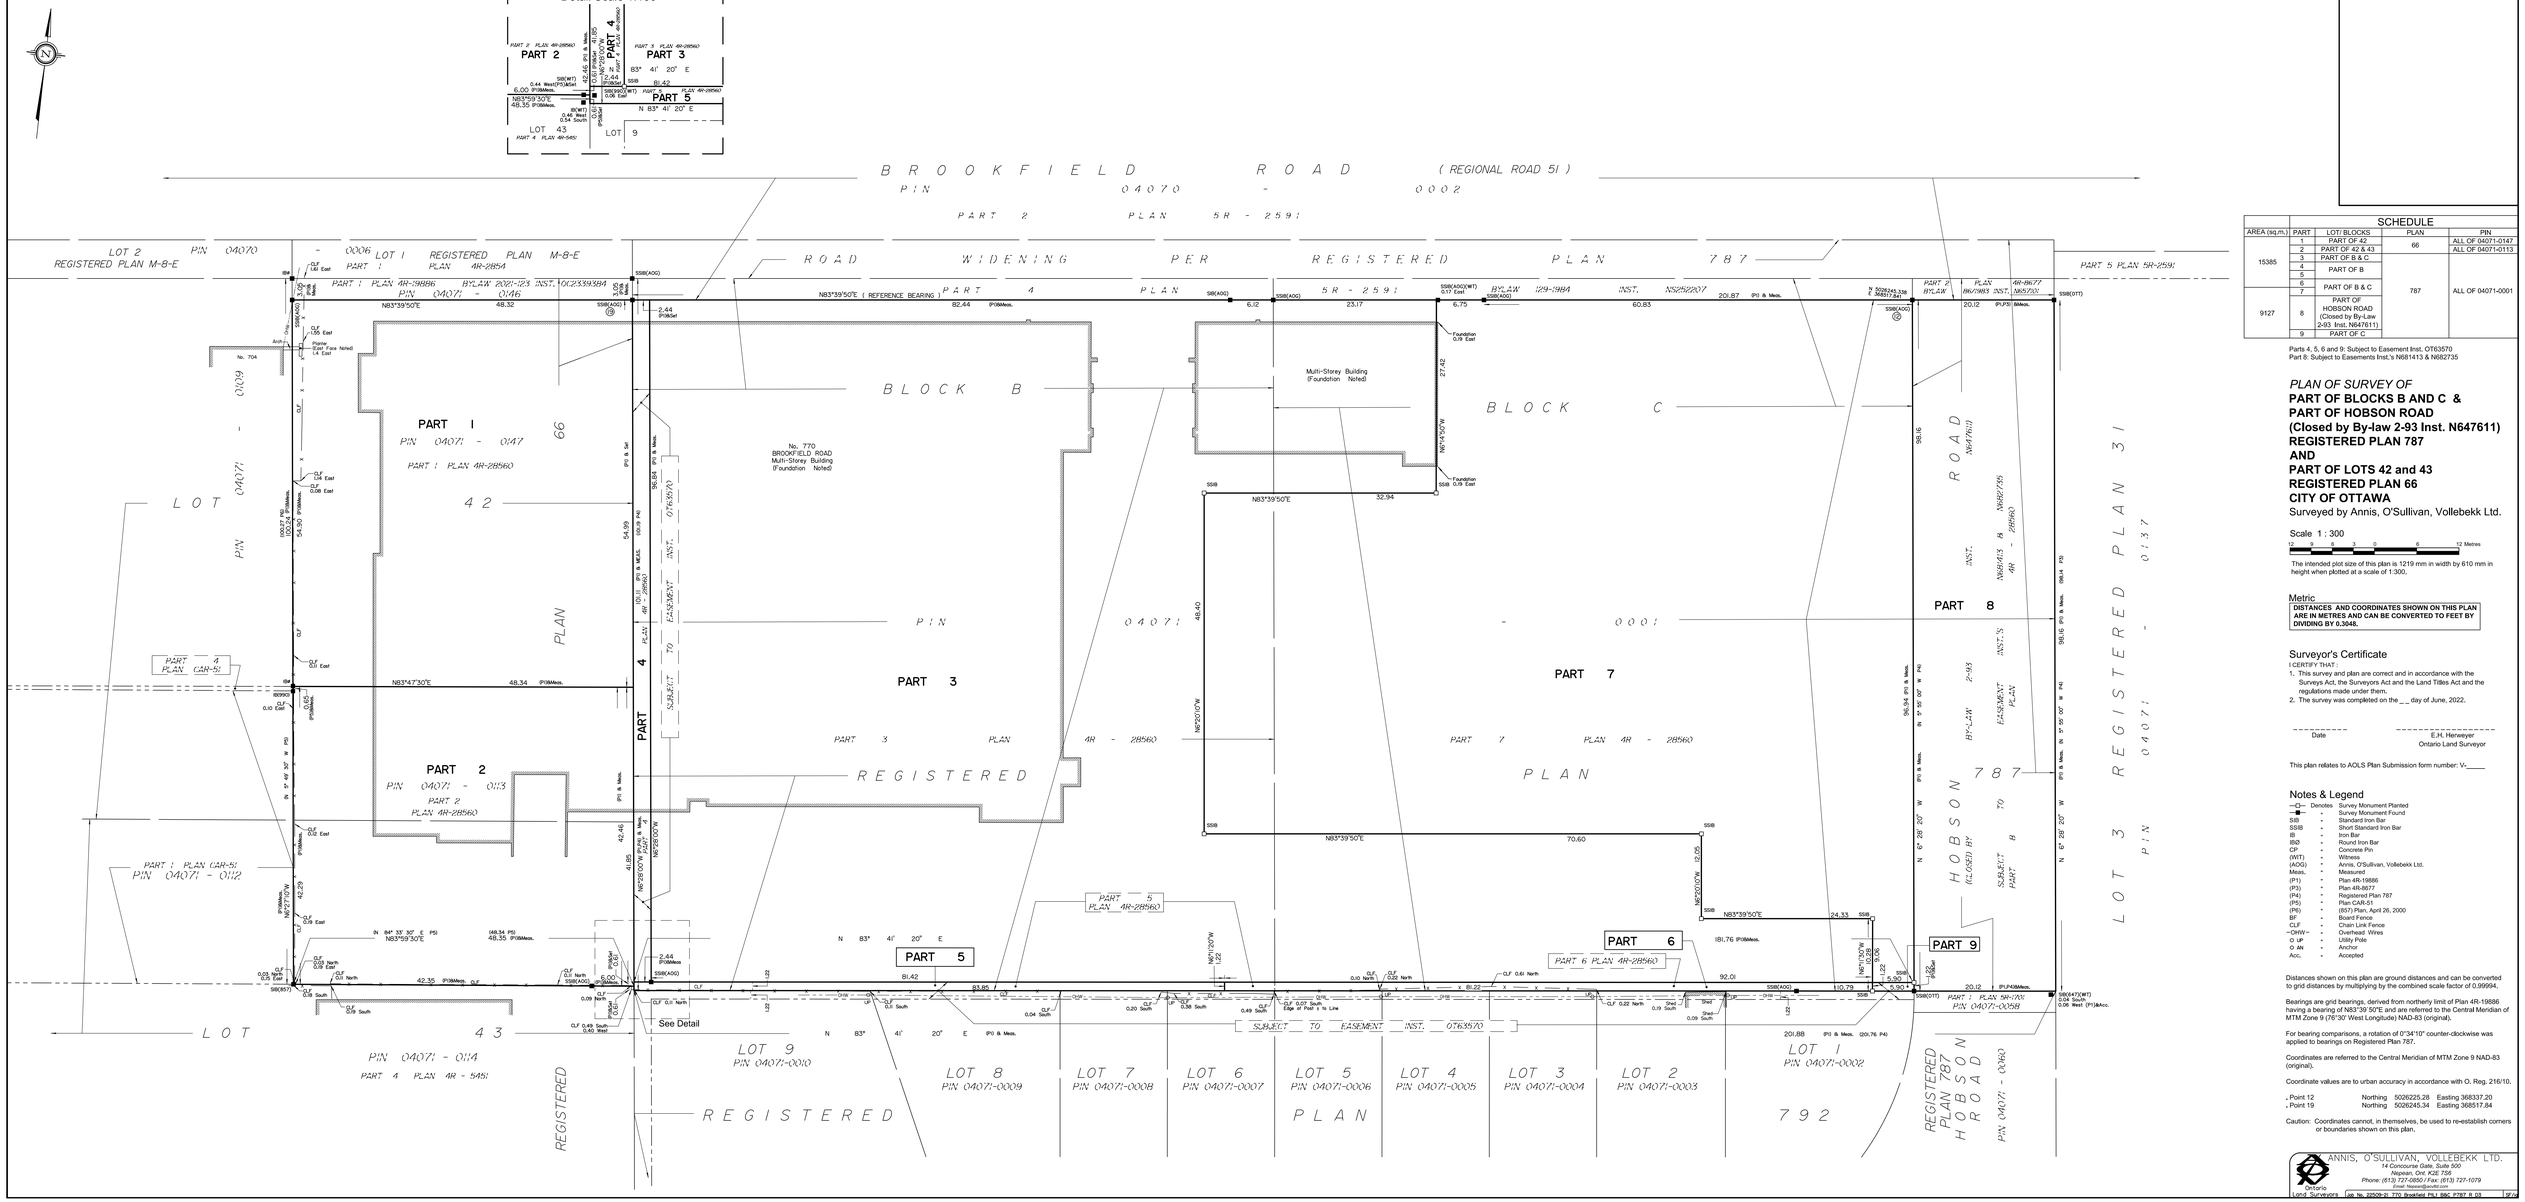
Detail Scale 1:150
PART 2
PART 3
PART 4
PART 5
LOT 43
LOT 9
BROOKFIELD ROAD (REGIONAL ROAD 51)
PIN 04070 - 0002
PART 2 PLAN 5R - 2591
ROAD WIDENING PER REGISTERED PLAN 787
PART 5 PLAN 5R-2591
LOT 2 REGISTERED PLAN M-8-E
PIN 04070 - 0006
LOT 1 REGISTERED PLAN M-8-E
PART 1 PLAN 4R-2854
PART 1 PLAN 4R-19886 BYLAW 2021-123 INST. OC2339584
PIN 0407I - 0146
PART 4 PLAN 4R
BLOCK B
BLOCK C
Multi-Storey Building (Foundation Noted)
No. 770 BROOKFIELD ROAD Multi-Storey Building (Foundation Noted)
No. 704
PART 1
PIN 0407I - 0147
PART 1 PLAN 4R-28560
PART 2
PIN 0407I - 0113
PART 2 PLAN 4R-28560
PART 3
PART 7
PART 8
PART 9
PART 6 PLAN 4R-28560
PART 4 PLAN CAR-51
PART 1 PLAN CAR-51
PIN 0407I - 0112
SUBJECT TO EASEMENT INST. OT63570
PART 4 PLAN 4R
PART 3 PLAN 4R - 28560
PART 7 PLAN 4R - 28560
REGISTERED PLAN 66
REGISTERED PLAN 787
HOBSON ROAD (CLOSED BY BY-LAW 2-93 INST. WE827459)
SUBJECT TO EASEMENT INST. WE827459
REGISTERED PLAN 787 HOBSON ROAD
PIN 0407I - 0060
LOT 3 REGISTERED PLAN 31
PIN 0407I - 0137
LOT 43
PIN 0407I - 0114
PART 4 PLAN 4R - 5451
LOT 9 PIN 0407I-0010
LOT 8 PIN 0407I-0009
LOT 7 PIN 0407I-0008
LOT 6 PIN 0407I-0007
LOT 5 PIN 0407I-0006
LOT 4 PIN 0407I-0005
LOT 3 PIN 0407I-0004
LOT 2 PIN 0407I-0003
LOT 1 PIN 0407I-0002
REGISTERED PLAN 792
See Detail
N83°39'50"E (REFERENCE BEARING)
N83°4'30"E
N83°39'50"E
N6°08'20"W
N6°0'30"W
N6°0'30"W
N6°08'20"W
N6°08'20"W
N6°29'50"W
N6°29'50"W
N6°27'10"W
N 83° 41' 20" E
N 83° 41' 20" E
SSIB(A00)
SSIB(A00)(WIT) 0.17 East
SSIB(A00) 0.06 East
SSIB(A00) 0.46 West 0.54 South
SSIB(A00) 0.09 East
SSIB(A00) 0.09 East
SSIB(A00) 0.09 East