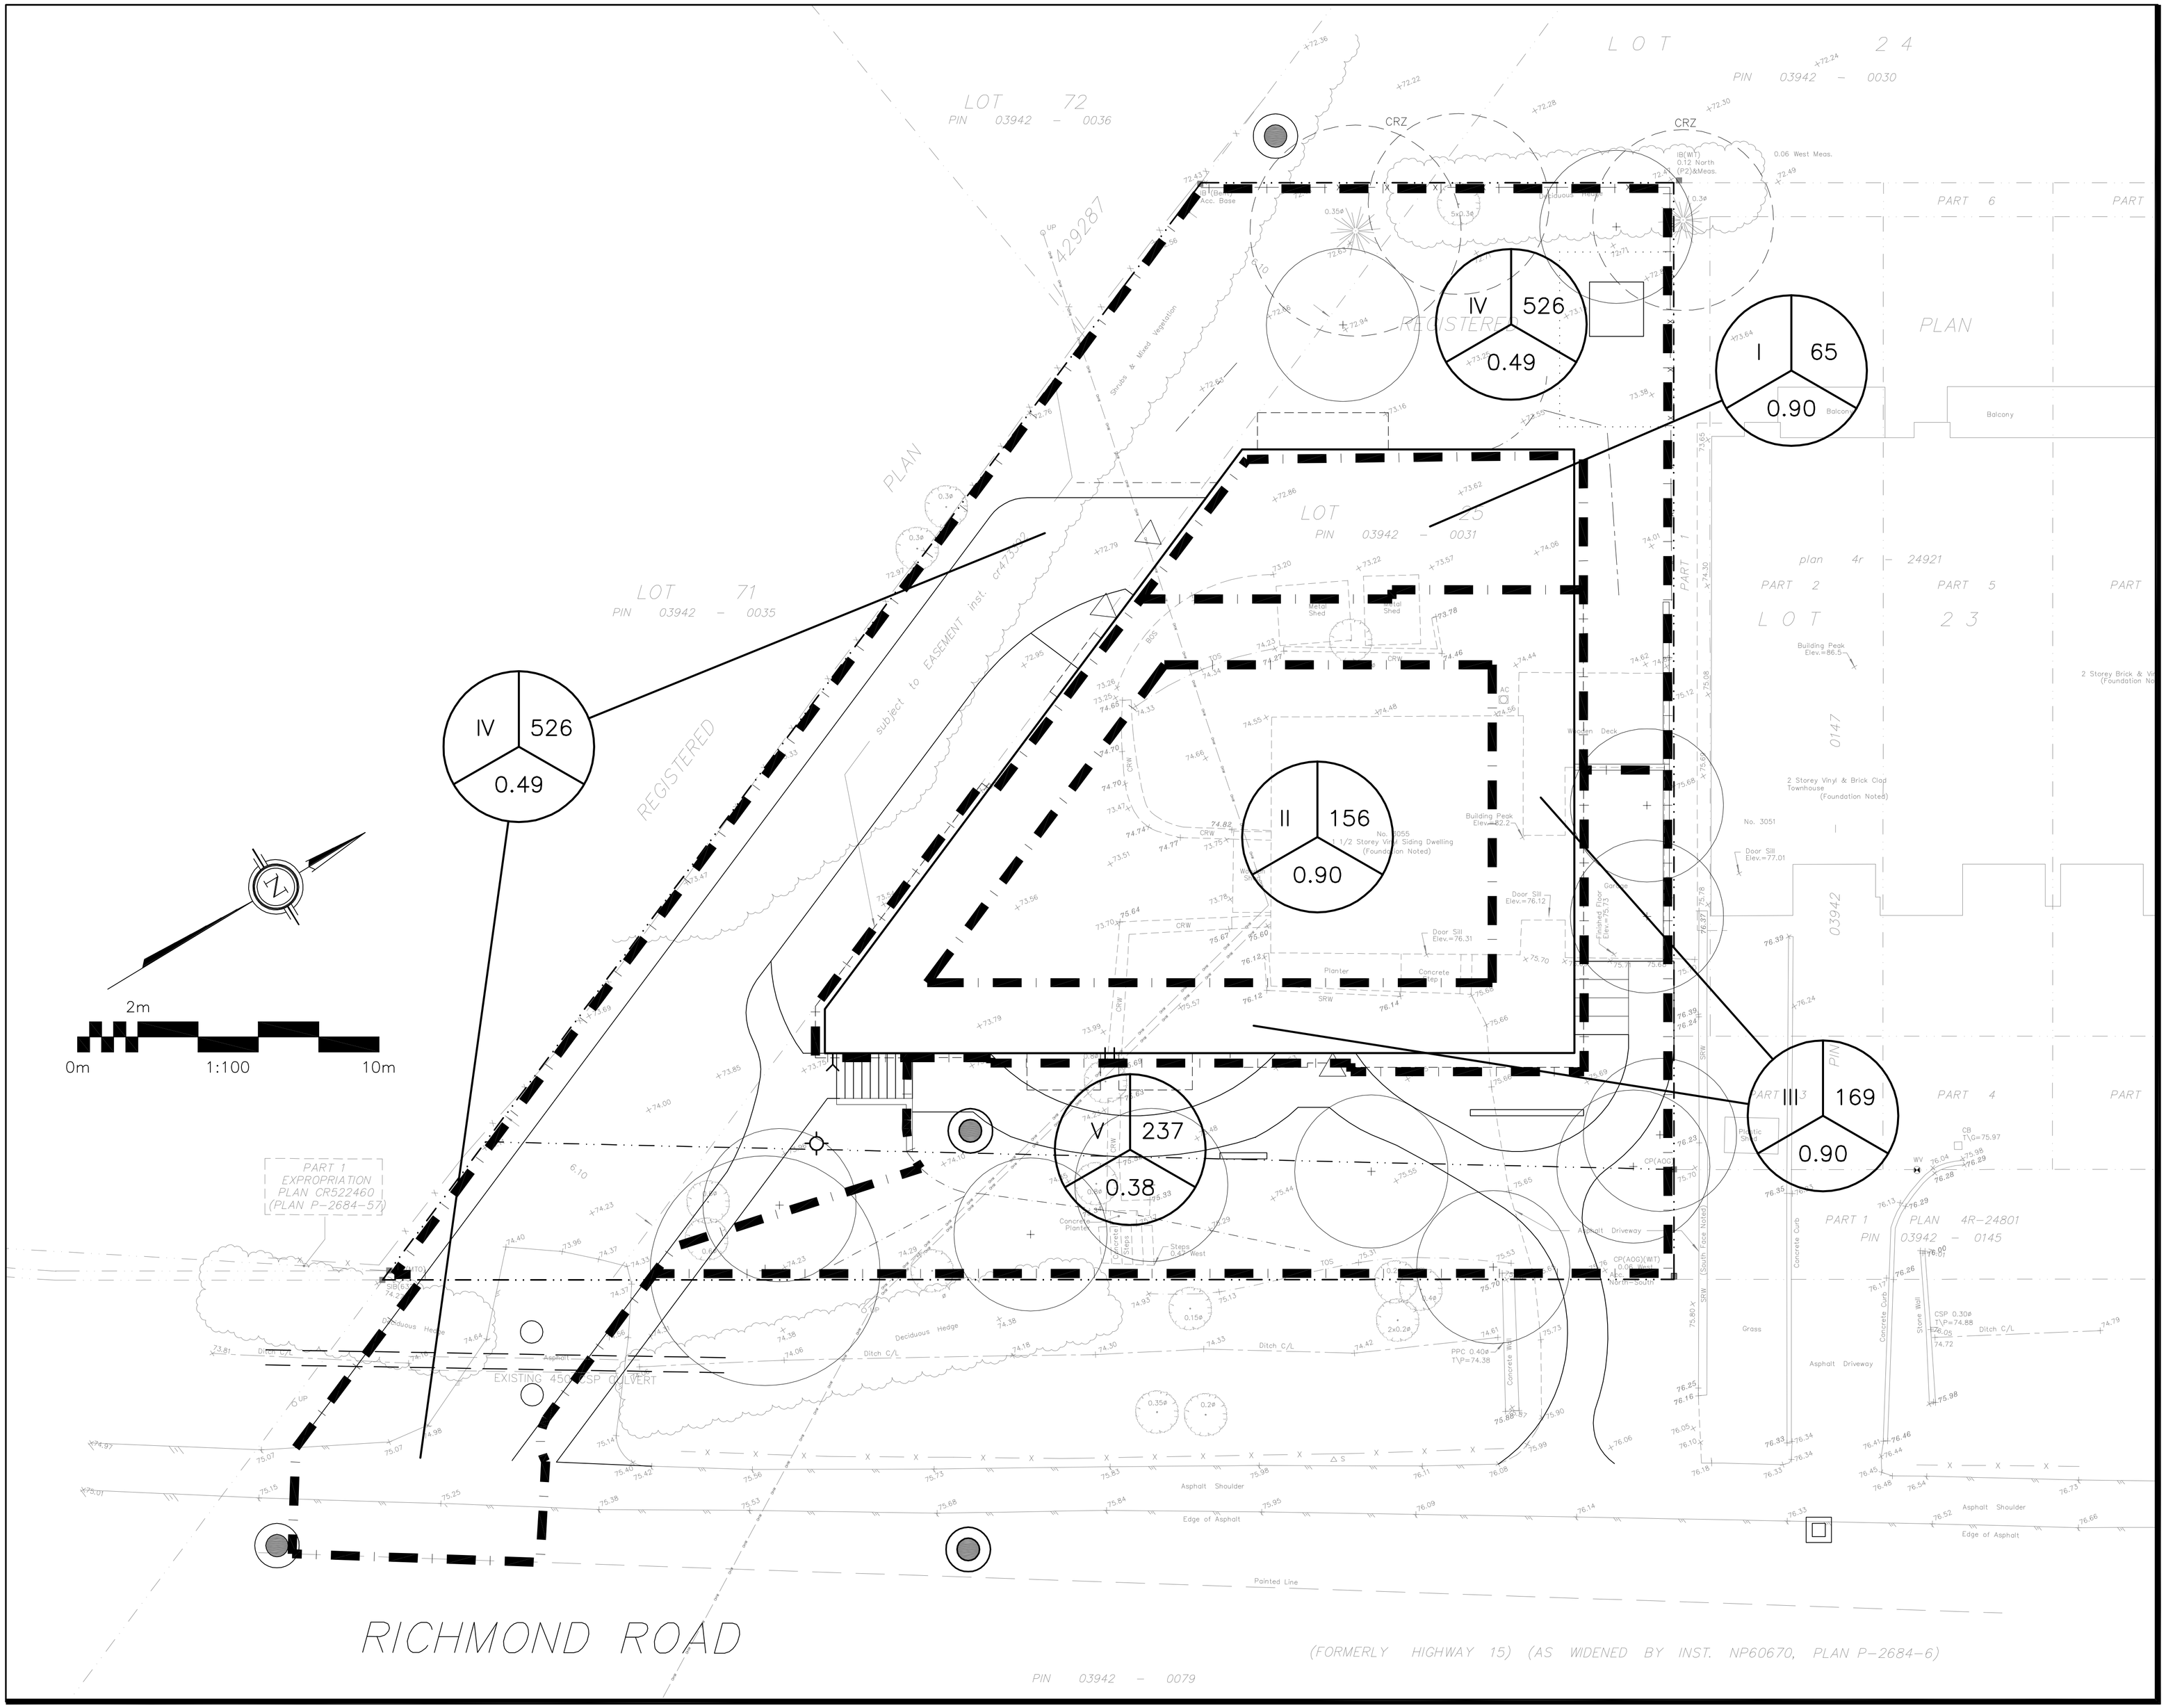

LEGEND

DRAINAGE AREA — AREA (sq.m)

X — XXX

0.XX

5 YEAR RUNOFF COEFFICIENT

KEY PLAN

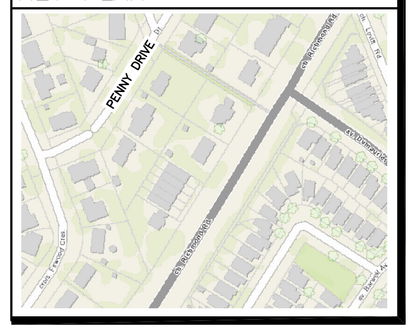

No.	DATE	REVISION
4	SEP 16–25	RE–ISSUED FOR APPROVAL
3	JUN 4–25	RE–ISSUED FOR APPROVAL
2	JAN 30–25	ISSUED FOR APPROVAL
1	JAN 9–25	ISSUED FOR COORDINATION

D. B. GRAY ENGINEERING INC.

Stormwater Management · Grading & Drainage · Storm & Sanitary Sewers · Watermains

700 Long Point Circle 613-425-8044

Ottawa, Ontario d.gray@dbgrayengineering.com

Project

PROPOSED 5–STOREY APARTMENT BUILDING 3055 RICHMOND RD

OTTAWA, ONTARIO

Drawing Title

POST–DEVELOPMENT DRAINAGE PLAN

Engineer's Seal

LICENSED PROFESSIONAL ENGINEER — D.B. GRAY — 17016502 — SEP 16–25 — PROVINCE OF ONTARIO

NOT VALID UNLESS SIGNED & DATED

Drawn	D.B.G
H. Scale	1:100
V. Scale	
Date	JAN 9–25
Job No.	24044

Drawing No.

C–7 of 7