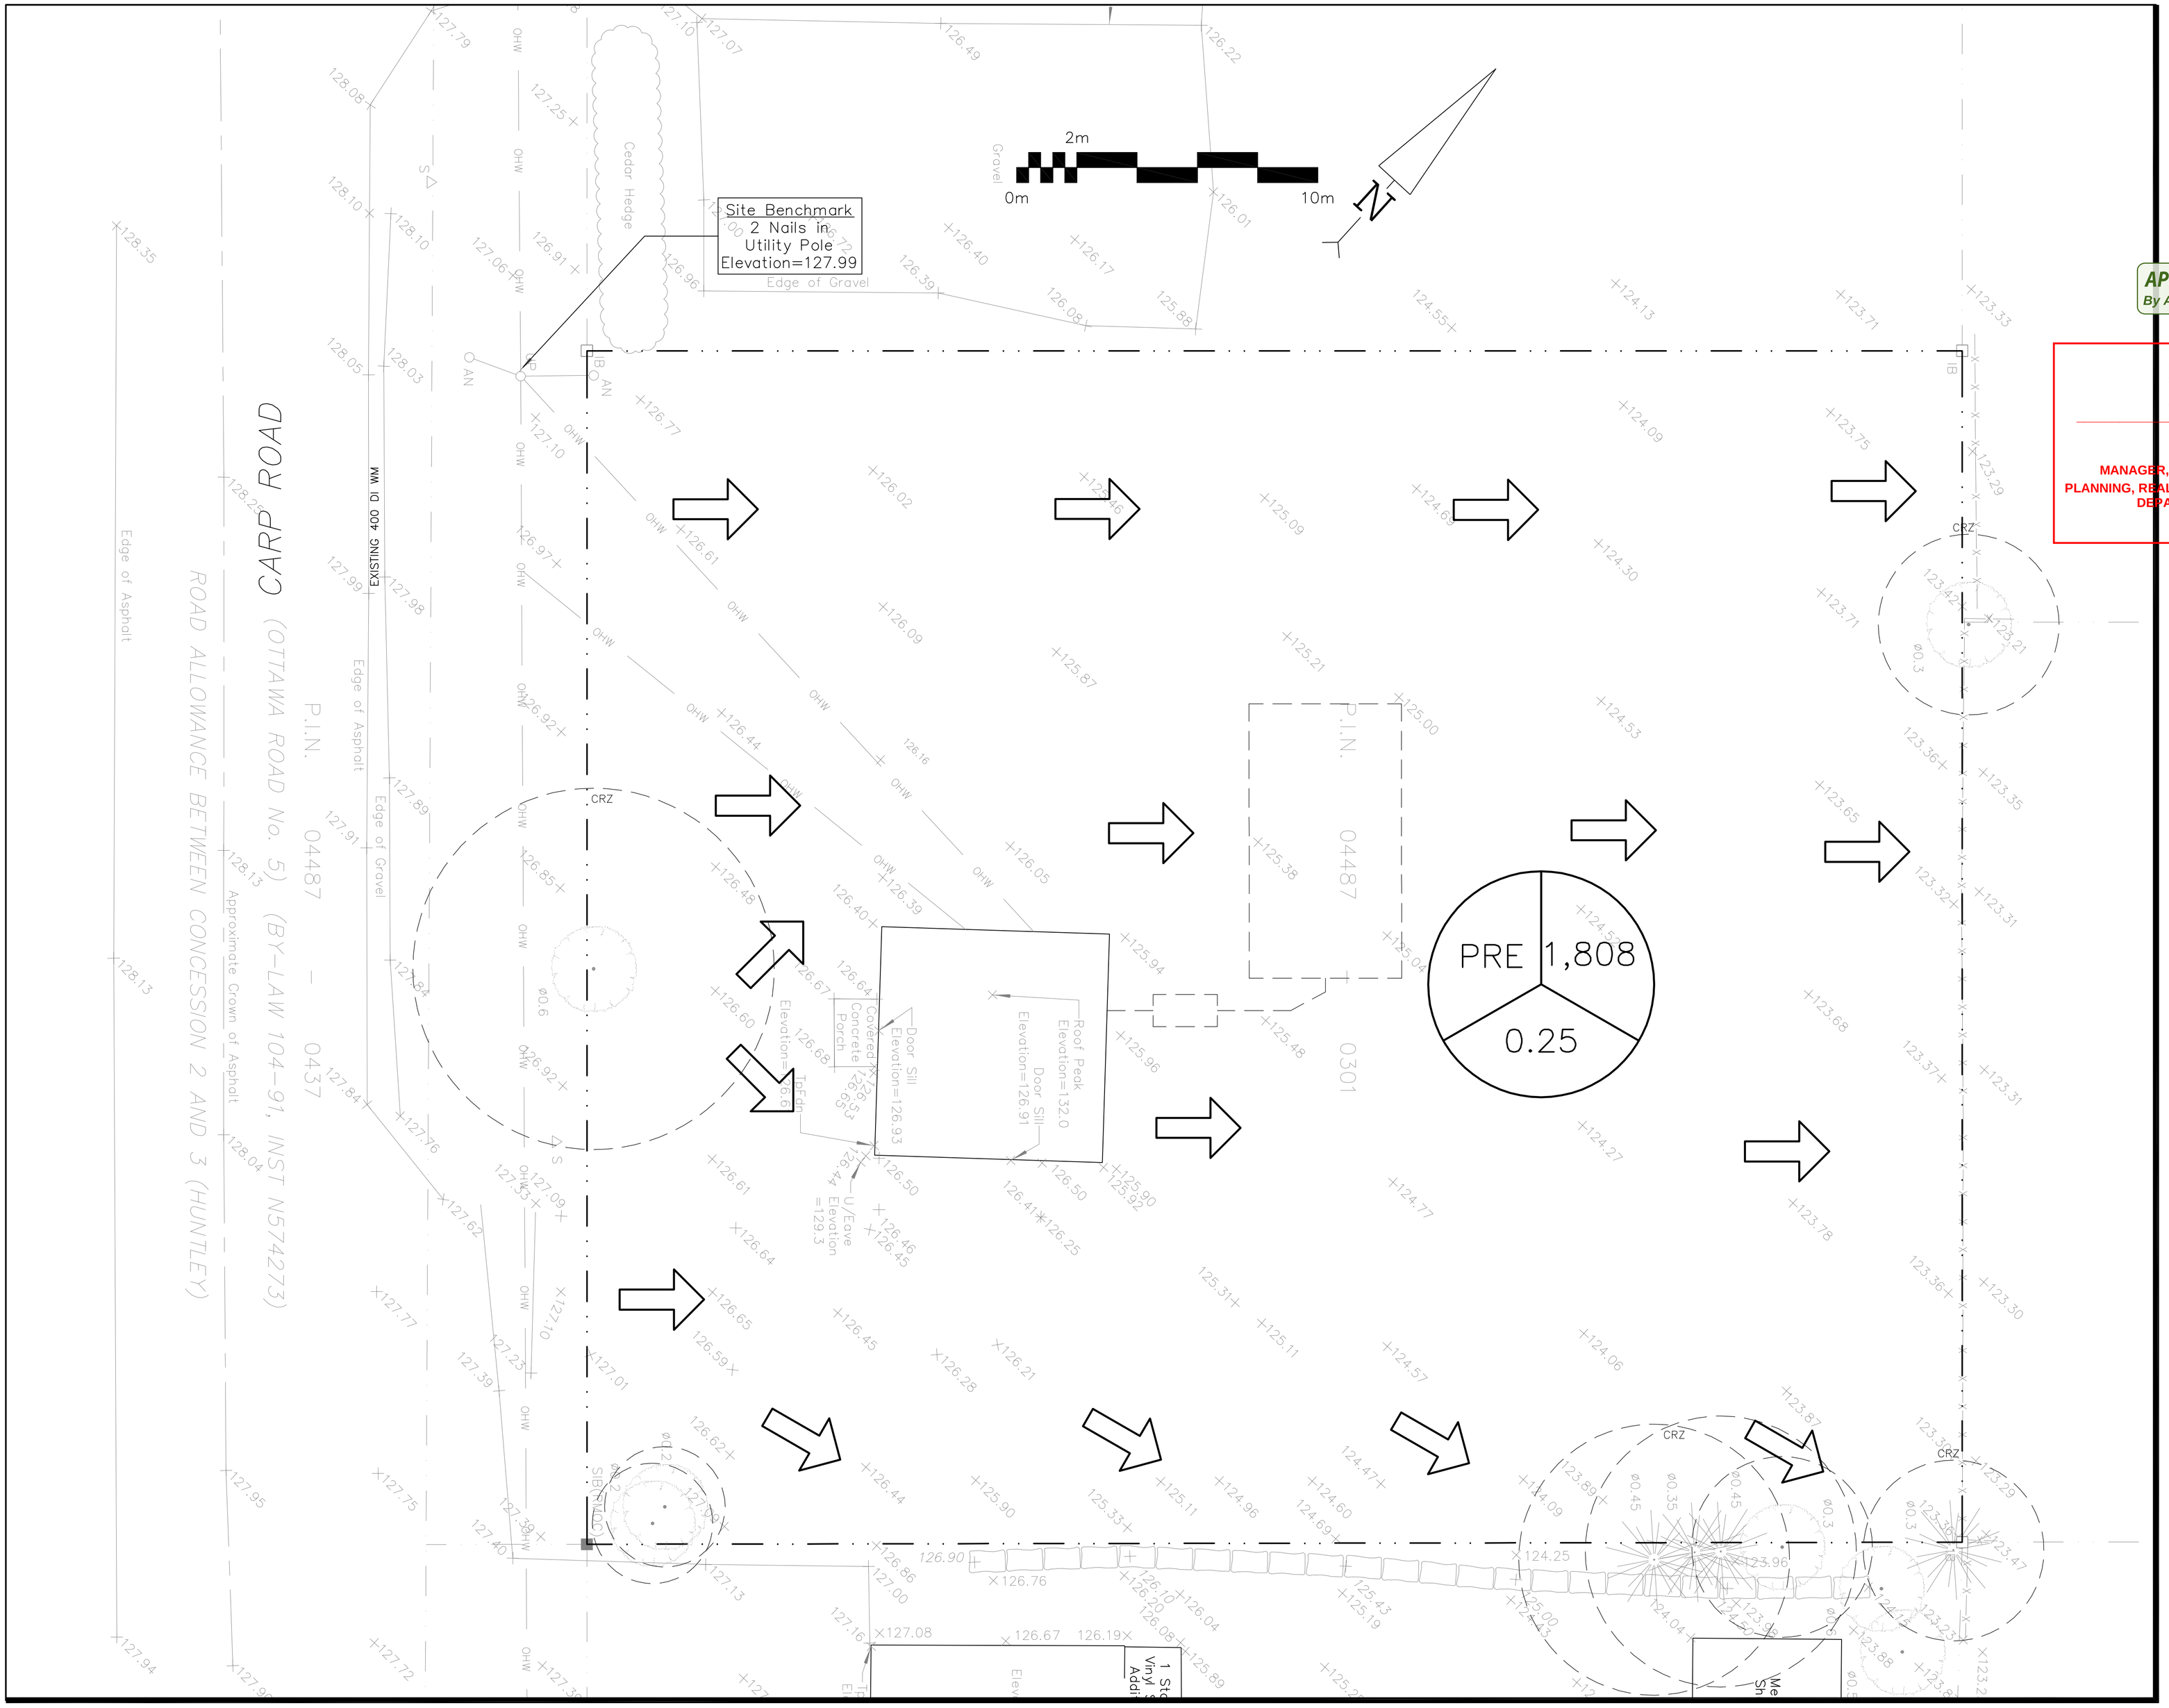

APPROVED
By Adam Brown at 7:29 am, Jun 16, 2025

ADAM BROWN
MANAGER, DEVELOPMENT REVIEW - RURAL
PLANNING, REAL ESTATE & ECONOMIC DEVELOPMENT
DEPARTMENT, CITY OF OTTAWA

KEY PLAN

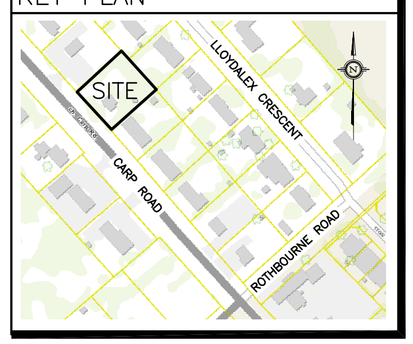

No.	DATE	REVISION
4	MAY 20–25	RE–ISSUED FOR APPROVAL
3	MAR 24–23	ISSUED FOR APPROVAL
2	DEC 15–22	ISSUED FOR COORDINATION
1	OCT 27–22	PRELIMINARY

D. B. GRAY ENGINEERING INC.
Stormwater Management · Grading & Drainage · Storm & Sanitary Sewers · Watermains
700 Long Point Circle 613-425-8044
Ottawa, Ontario d.gray@dbgrayengineering.com

Project
417 AUTO SALES
2026 CARP ROAD
CARP, ONTARIO

Drawing Title
PRE–DEVELOPMENT
DRAINAGE PLAN

Engineer's Seal
LICENSED PROFESSIONAL ENGINEER
D.B. GRAY
17016502
MAY 20–25
PROVINCE OF ONTARIO
NOT VALID UNLESS SIGNED & DATED

Drawn	D.B.G
H. Scale	1:100
V. Scale	
Date	OCT 27–22
Job No.	21021

Drawing No.
C–4
of 5

Plan No. 19261 File No. D07–12–23–0037