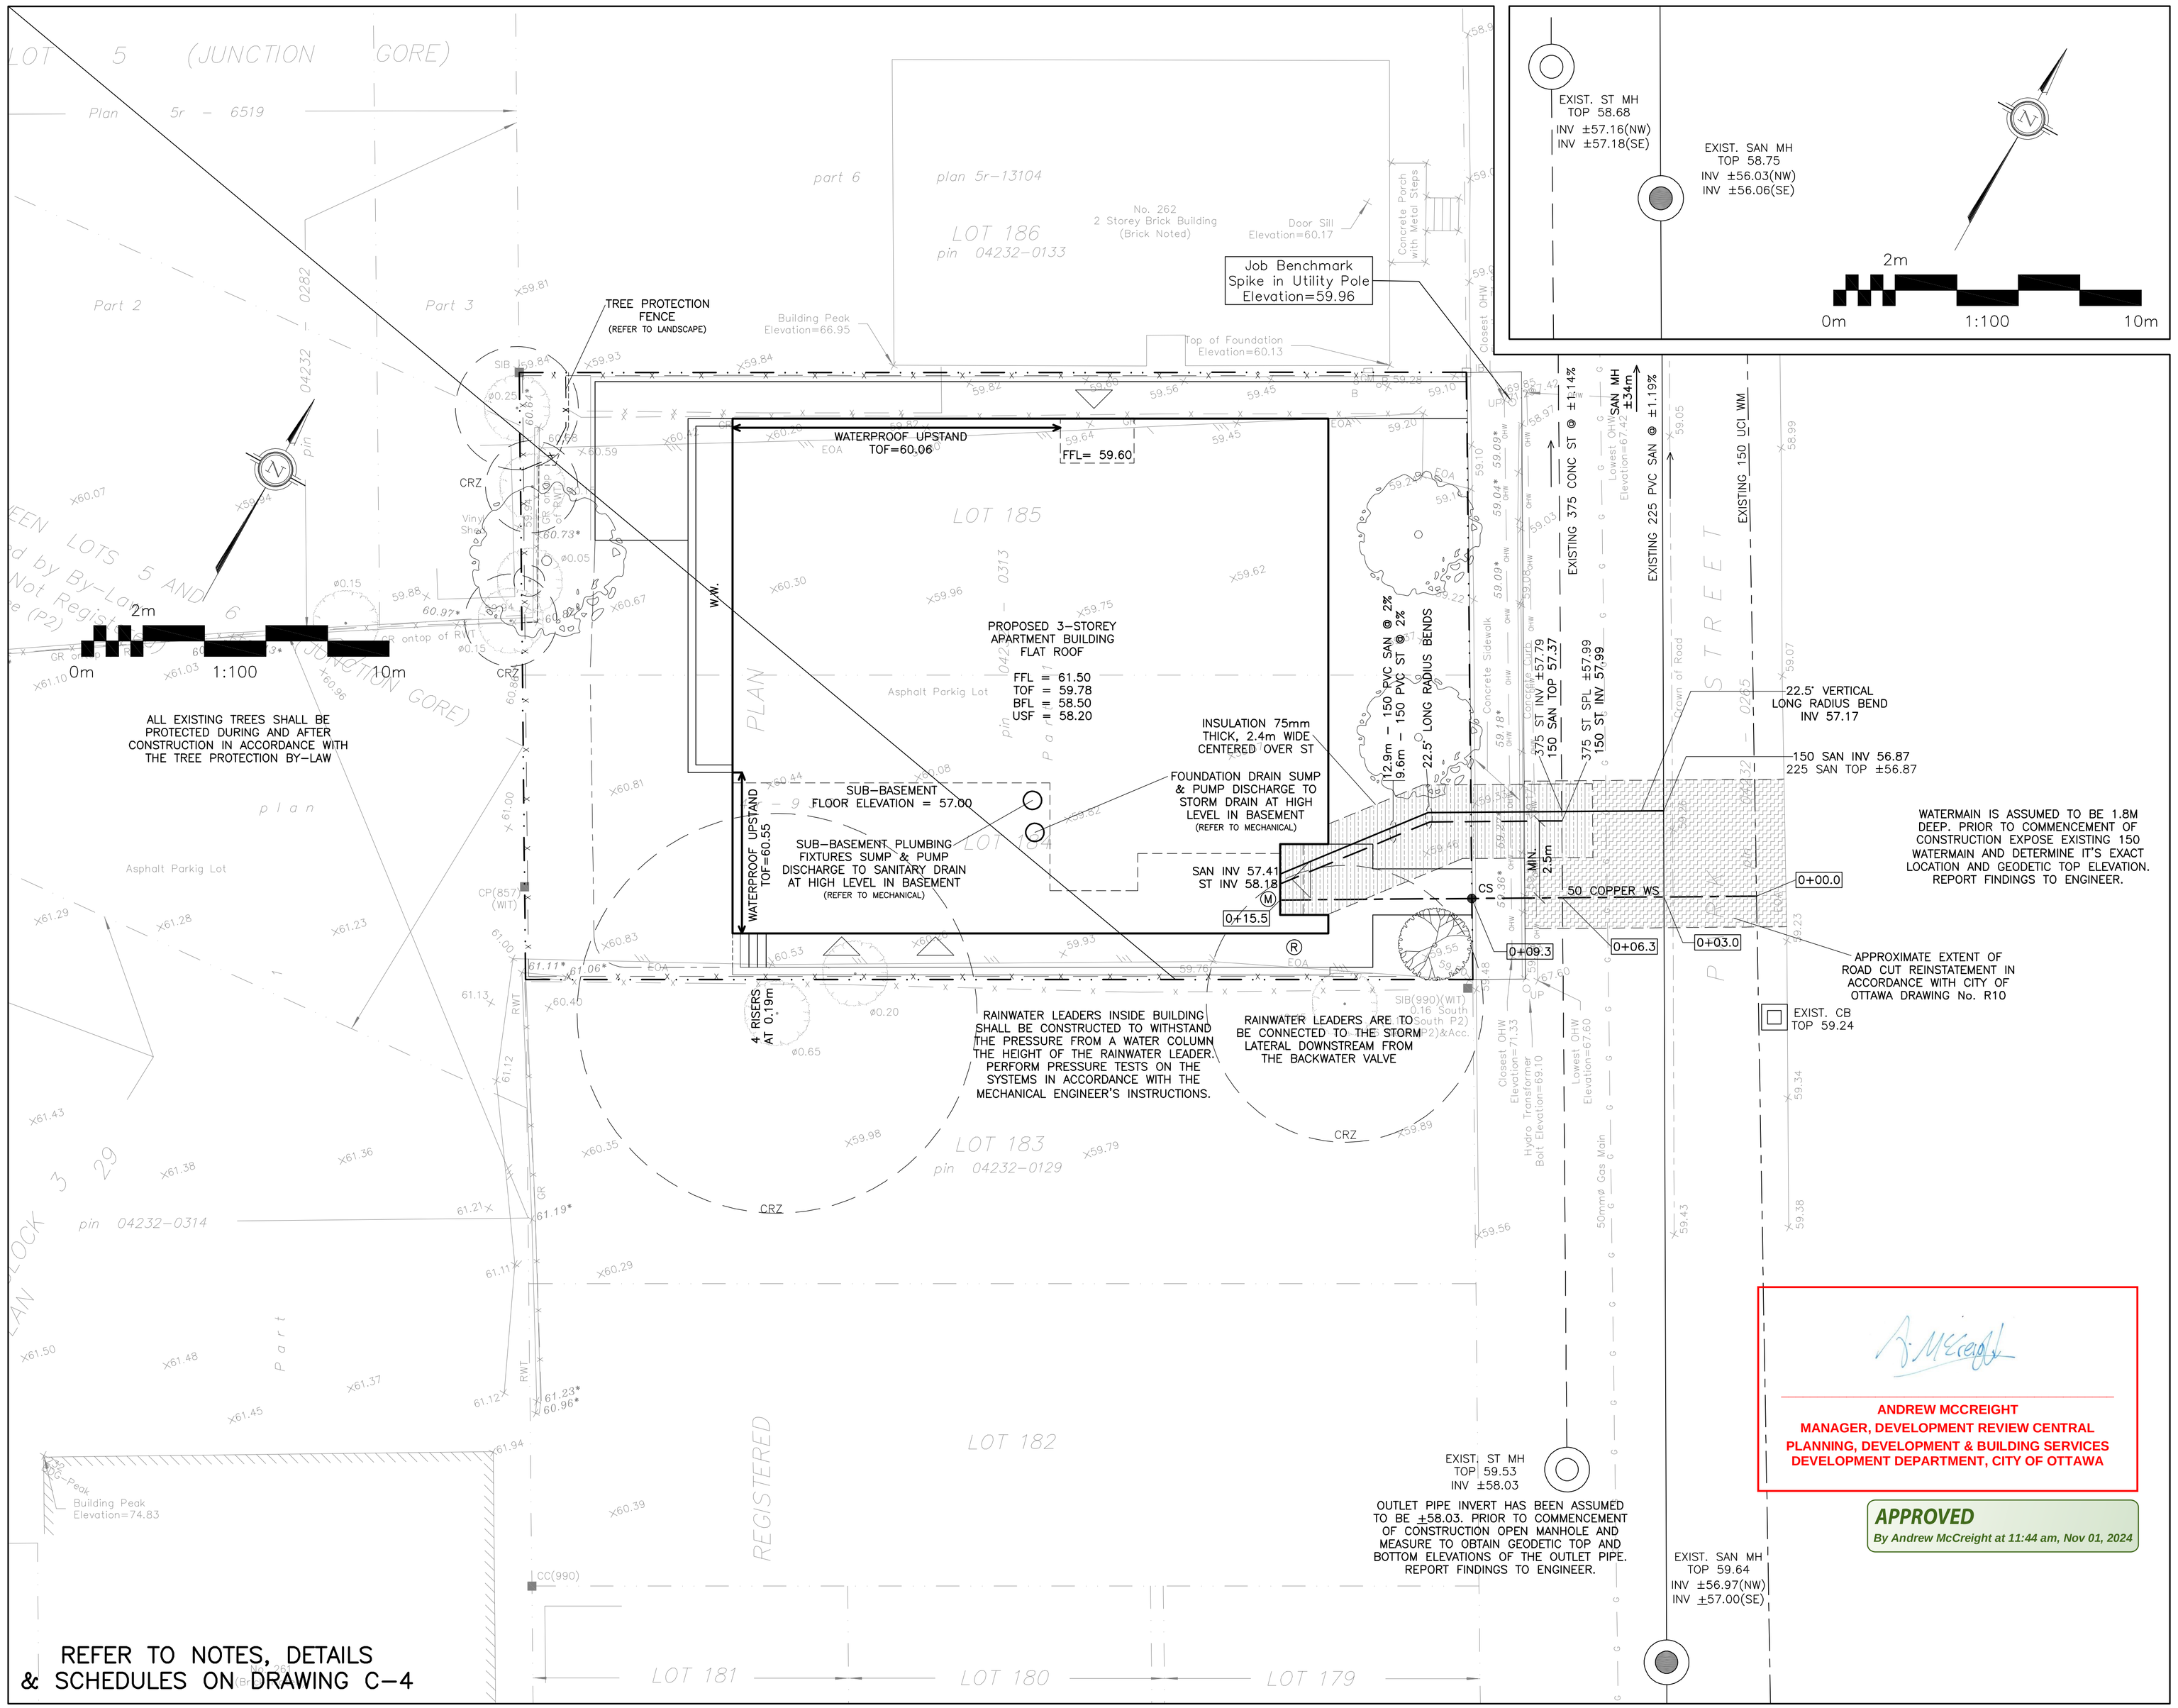

ANDREW MCCREIGHT
MANAGER, DEVELOPMENT REVIEW CENTRAL
PLANNING, DEVELOPMENT & BUILDING SERVICES
DEVELOPMENT DEPARTMENT, CITY OF OTTAWA

APPROVED
By Andrew McCreight at 11:44 am, Nov 01, 2024

LEGEND

FFL	FINISHED FLOOR ELEVATION
TOF	TOP OF FOUNDATION
BFL	BASEMENT FLOOR ELEVATION
USF	UNDERSIDE OF FOOTING
	PROPERTY LINE
C.R.Z	CRITICAL ROOT ZONE
CB	CATCH-BASIN
MH	STORM MANHOLE
CB/MH	CATCH-BASIN/MANHOLE
MH	SANITARY MANHOLE
CS	CURB STOP & STANDPOST
M	WATER METER
R	REMOTE WATER METER
SAN	SANITARY SEWER
ST	STORM SEWER
WS/WM	WATER SERVICE/WATERMAIN
SPL	SPRINGLINE OF PIPE
INV	INVERT OF PIPE
	CENTERLINE OF SWALE
T.O.S	TOP OF SLOPE
	150mm BARRIER CURB
	ROAD CUT REINSTATEMENT

KEY PLAN

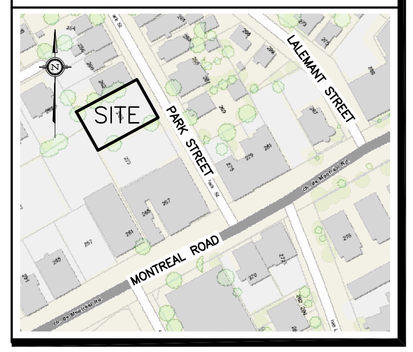

No.	DATE	REVISION
5	OCT 17-24	RE-ISSUED FOR APPROVAL
4	JUL 25-24	RE-ISSUED FOR APPROVAL
3	OCT 24-23	RE-ISSUED FOR APPROVAL
2	MAR 27-23	ISSUED FOR APPROVAL
1	MAR 7-23	PRELIMINARY

D. B. GRAY ENGINEERING INC.
Stormwater Management · Grading & Drainage · Storm & Sanitary Sewers · Watermains
700 Long Point Circle 613-425-8044
Ottawa, Ontario d.gray@dbgrayengineering.com

Project
PROPOSED 3-STOREY
APARTMENT BUILDING
266 PARK STREET
OTTAWA, ONTARIO

Drawing Title
SITE SERVICING PLAN

Engineer's Seal
LICENSED PROFESSIONAL ENGINEER
D.B. GRAY
17016502
OCT 17-24
PROVINCE OF ONTARIO
NOT VALID UNLESS
SIGNED & DATED

Drawn	D.B.G
H. Scale	1:100
V. Scale	
Date	MAR 7-23
Job No.	22092

Drawing No.
C-1
of 5

D07-12-23-0038

#18946