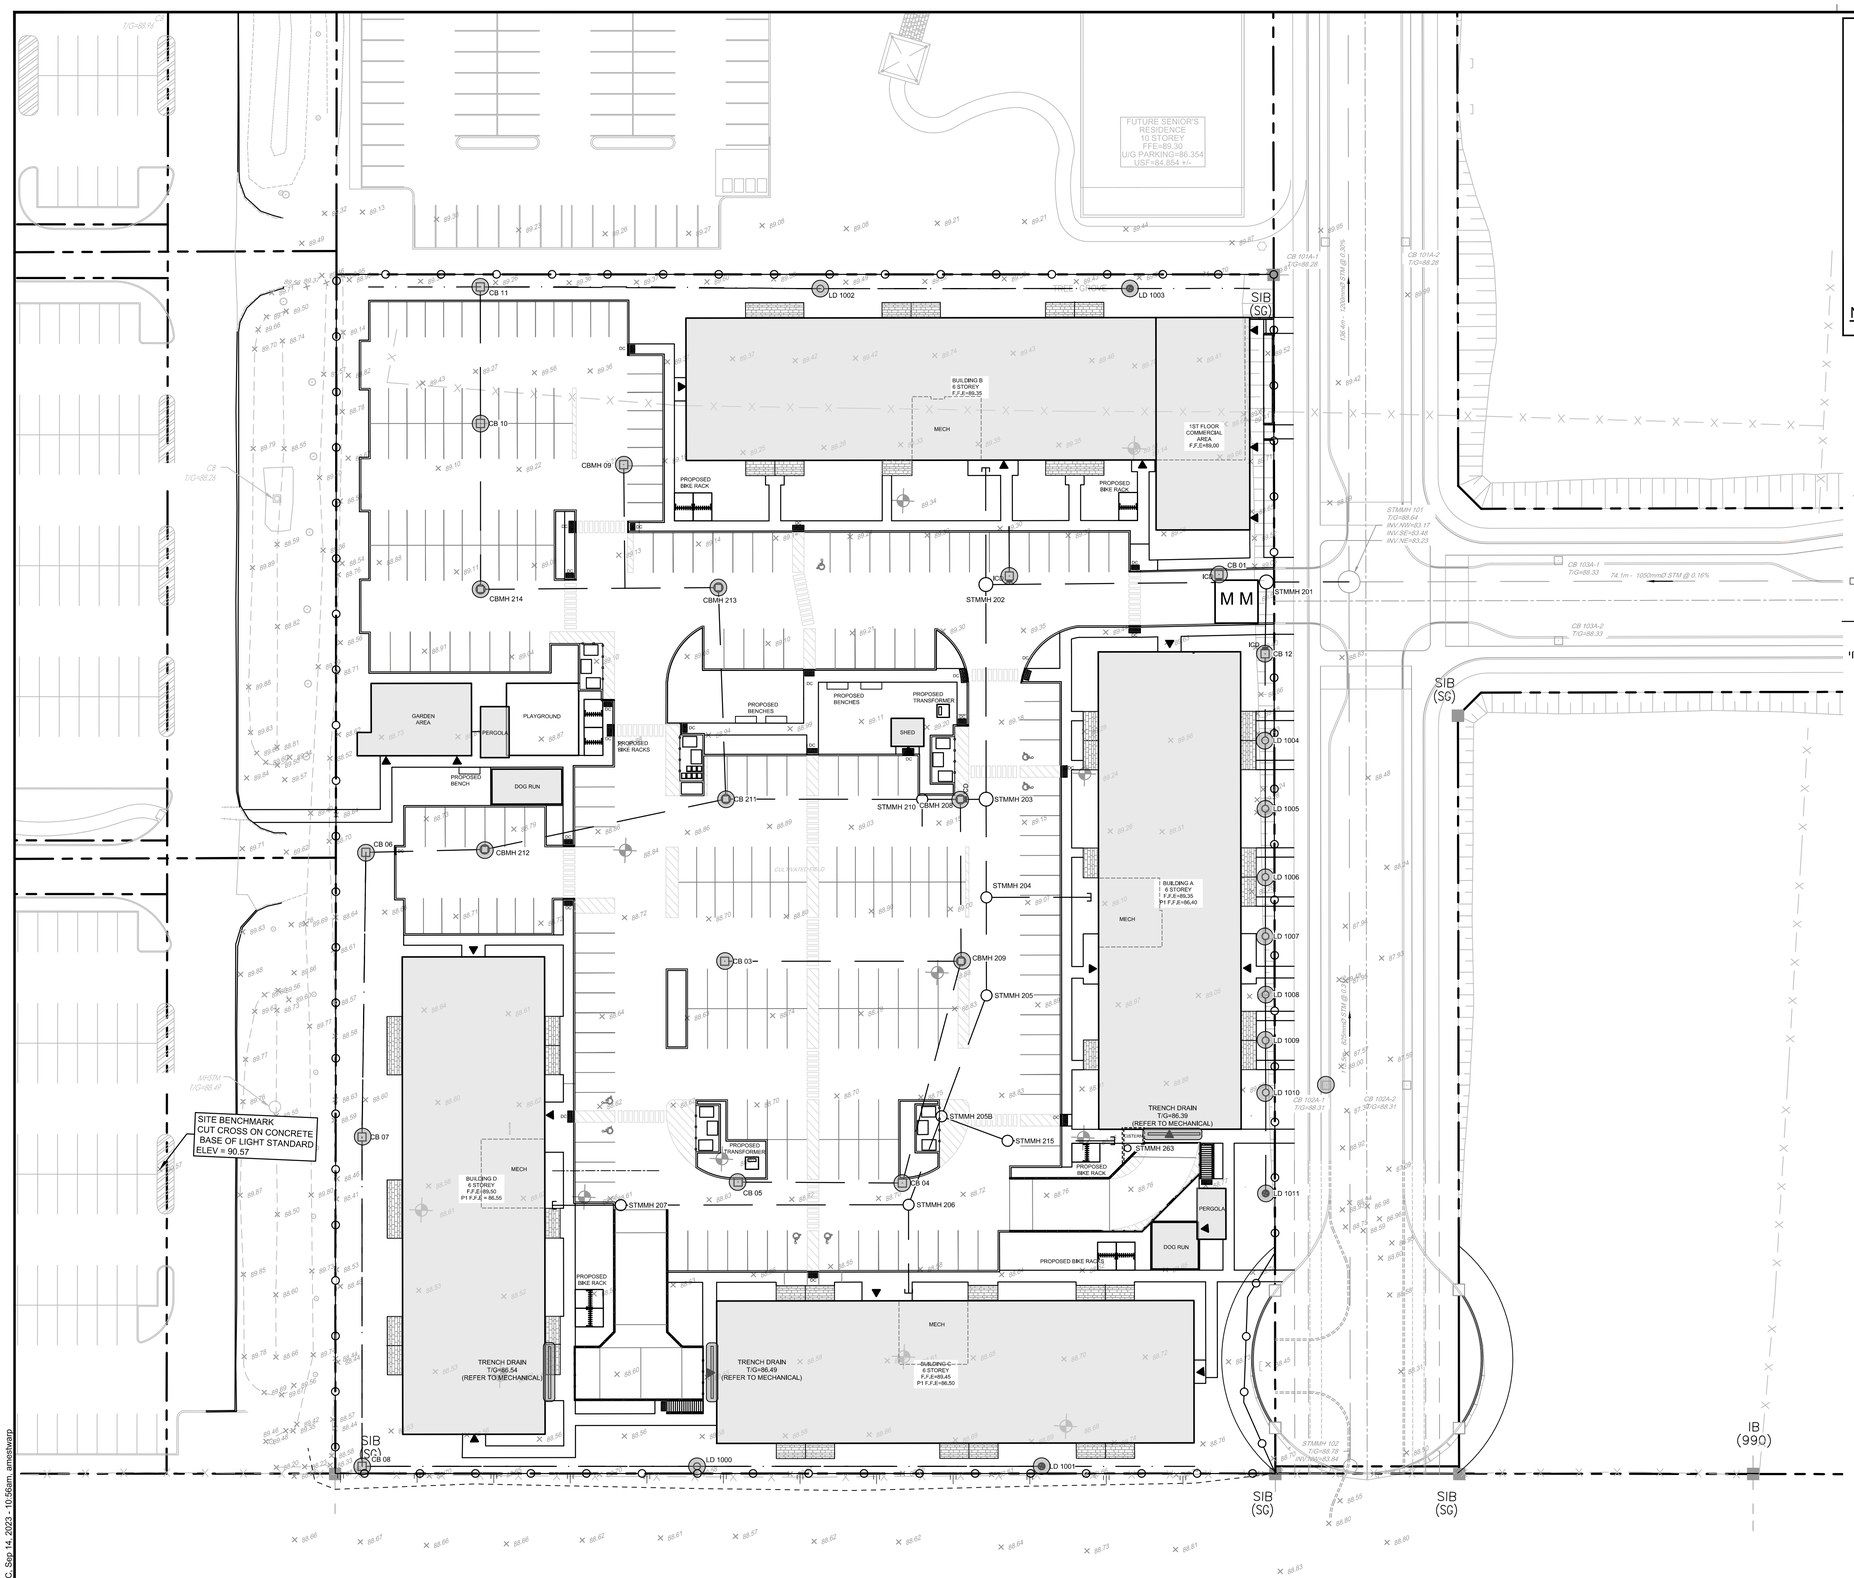

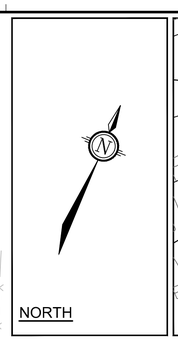

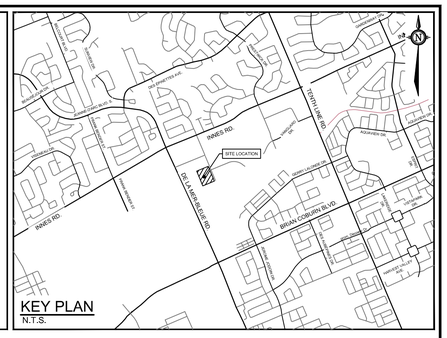
KEY PLAN
N.T.S.
INNES RD.
SITE LOCATION
BRIAN COBURN BLVD
