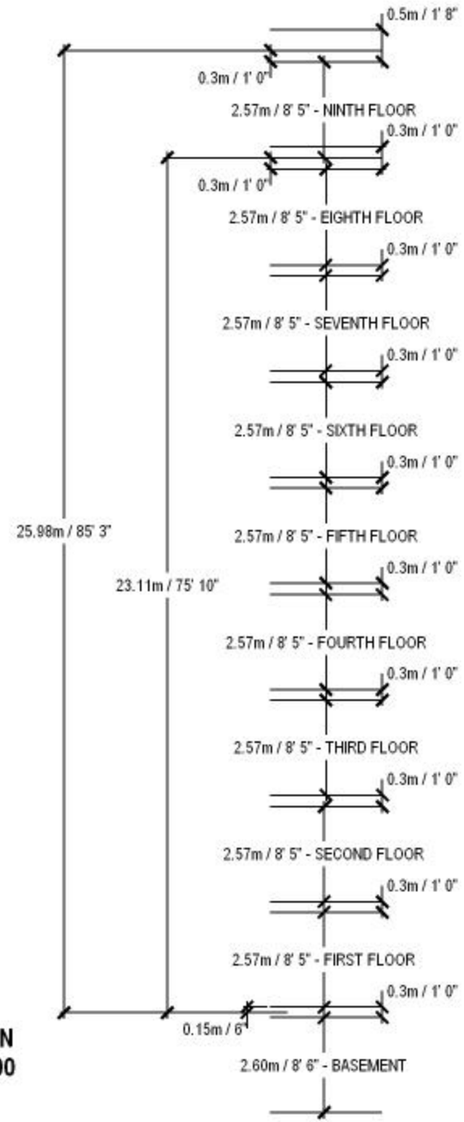

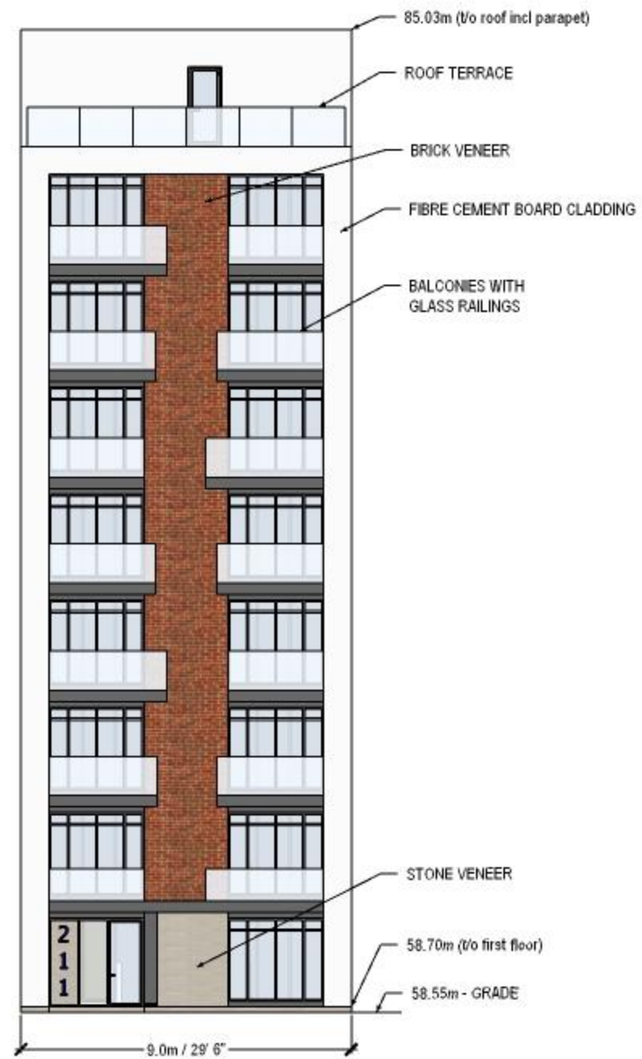

211 CLARENCE STREET FRONT ELEVATION
CLARENCE GATE HOLDINGS 613-860-3500
JUNE 1 2022

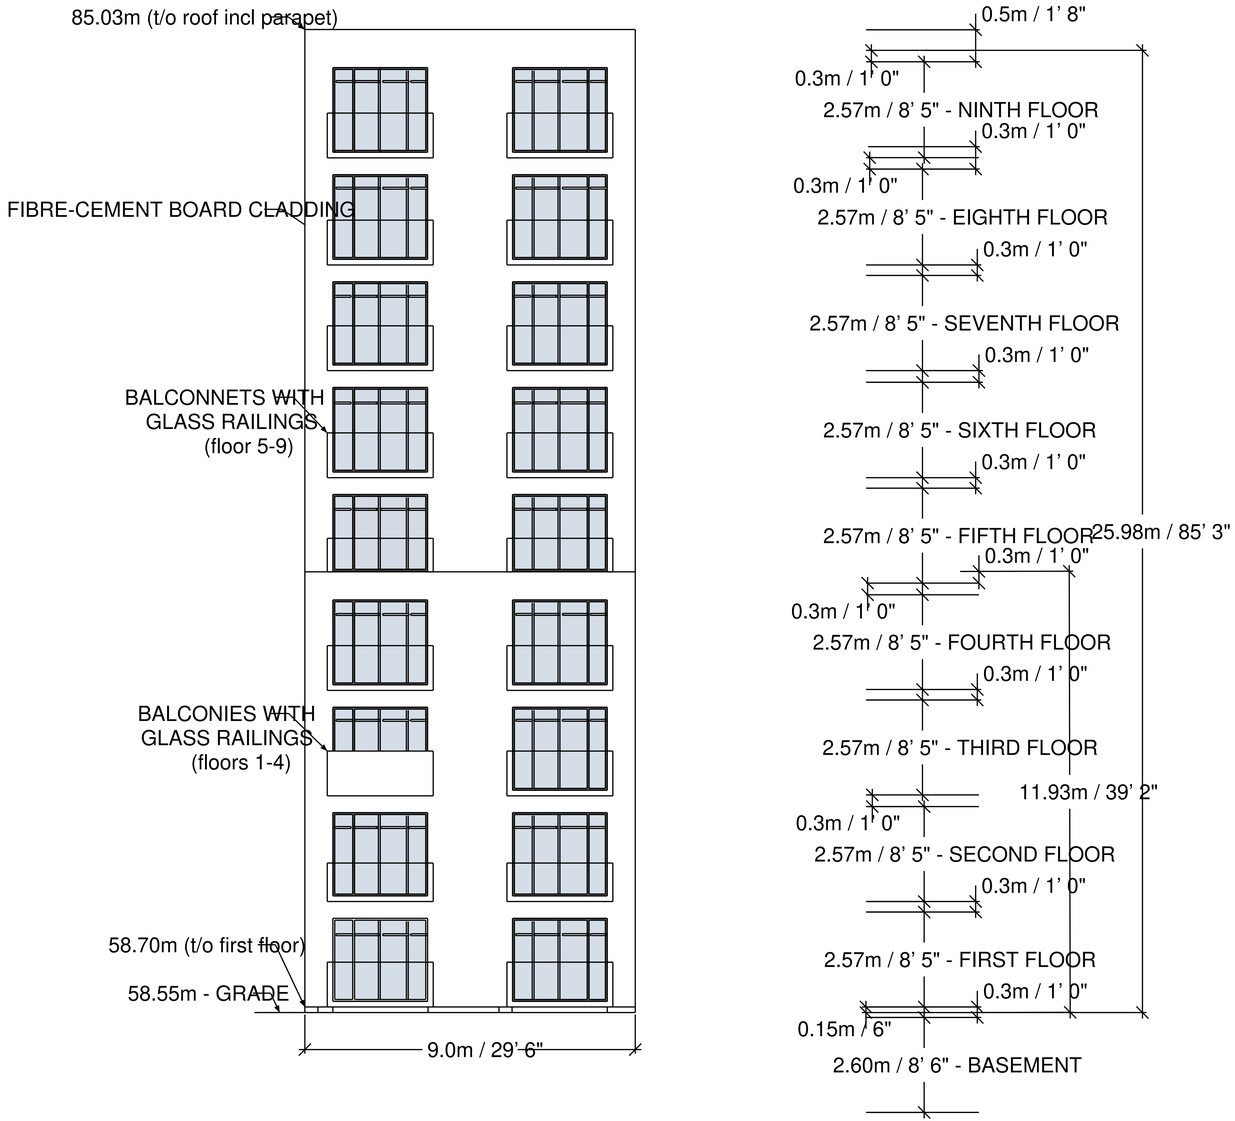

211 CLARENCE STREET REAR ELEVATION
CLARENCE GATE HOLDINGS 613-860-3500
JUNE 1 2022

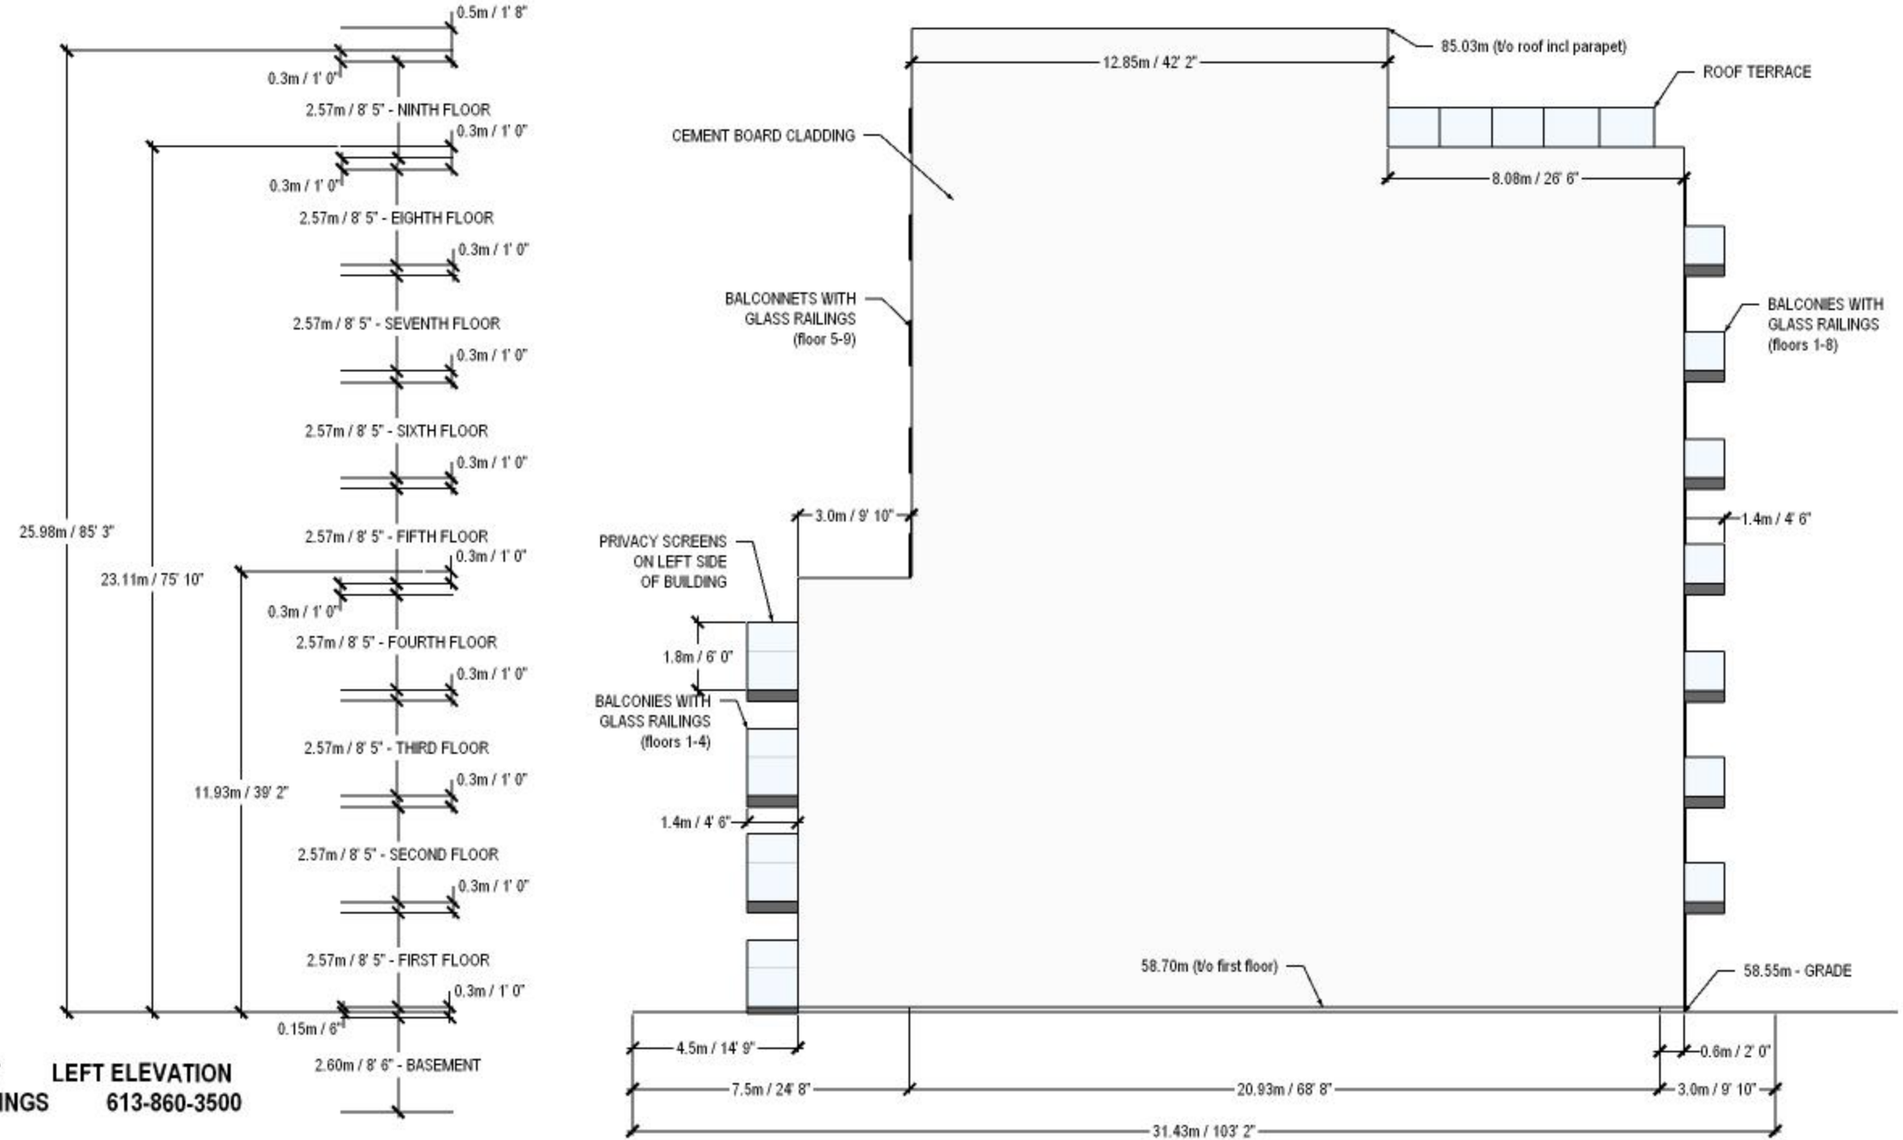

211 CLARENCE STREET **LEFT ELEVATION**
CLARENCE GATE HOLDINGS **613-860-3500**
JUNE 1 2022

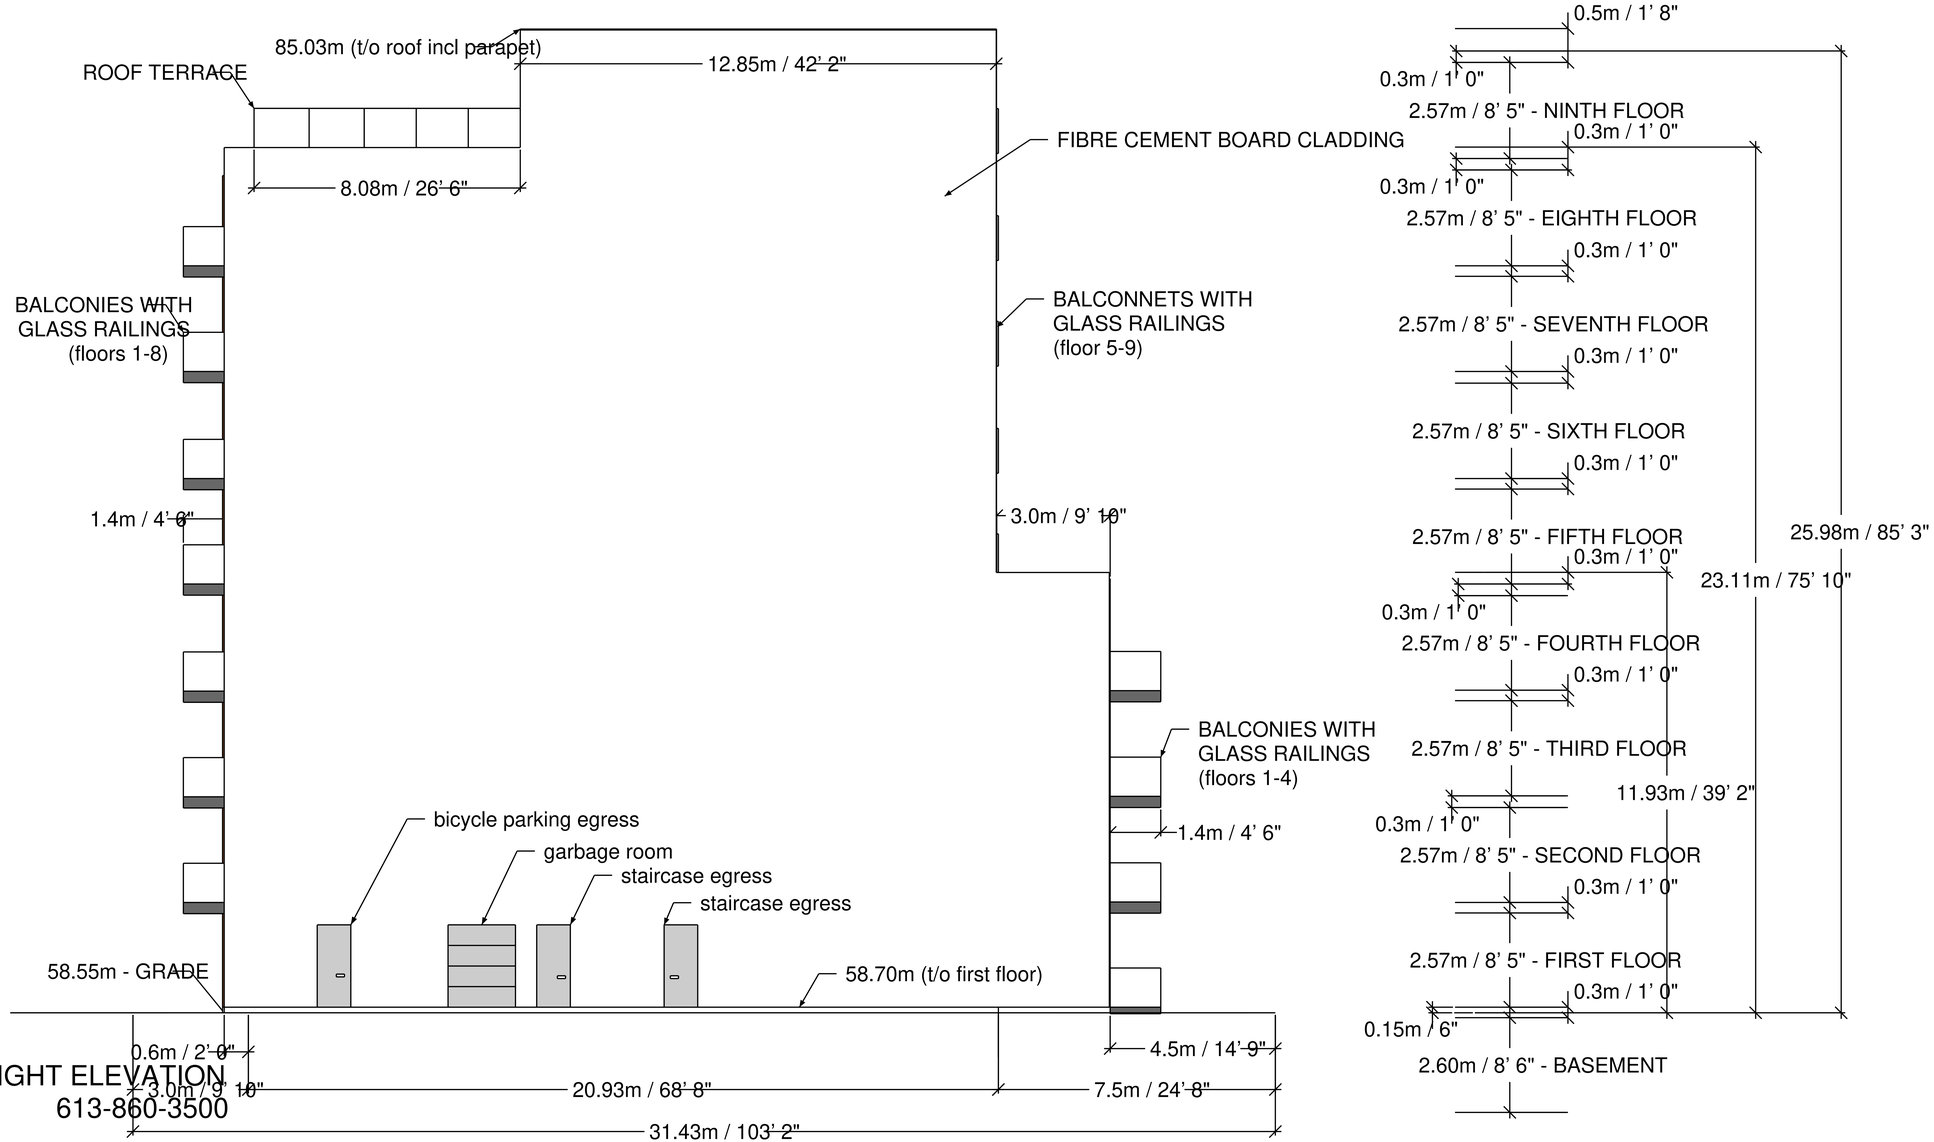

211 CLARENCE STREET RIGHT ELEVATION
CLARENCE GATE HOLDINGS 613-860-3500
JUNE 1 2022