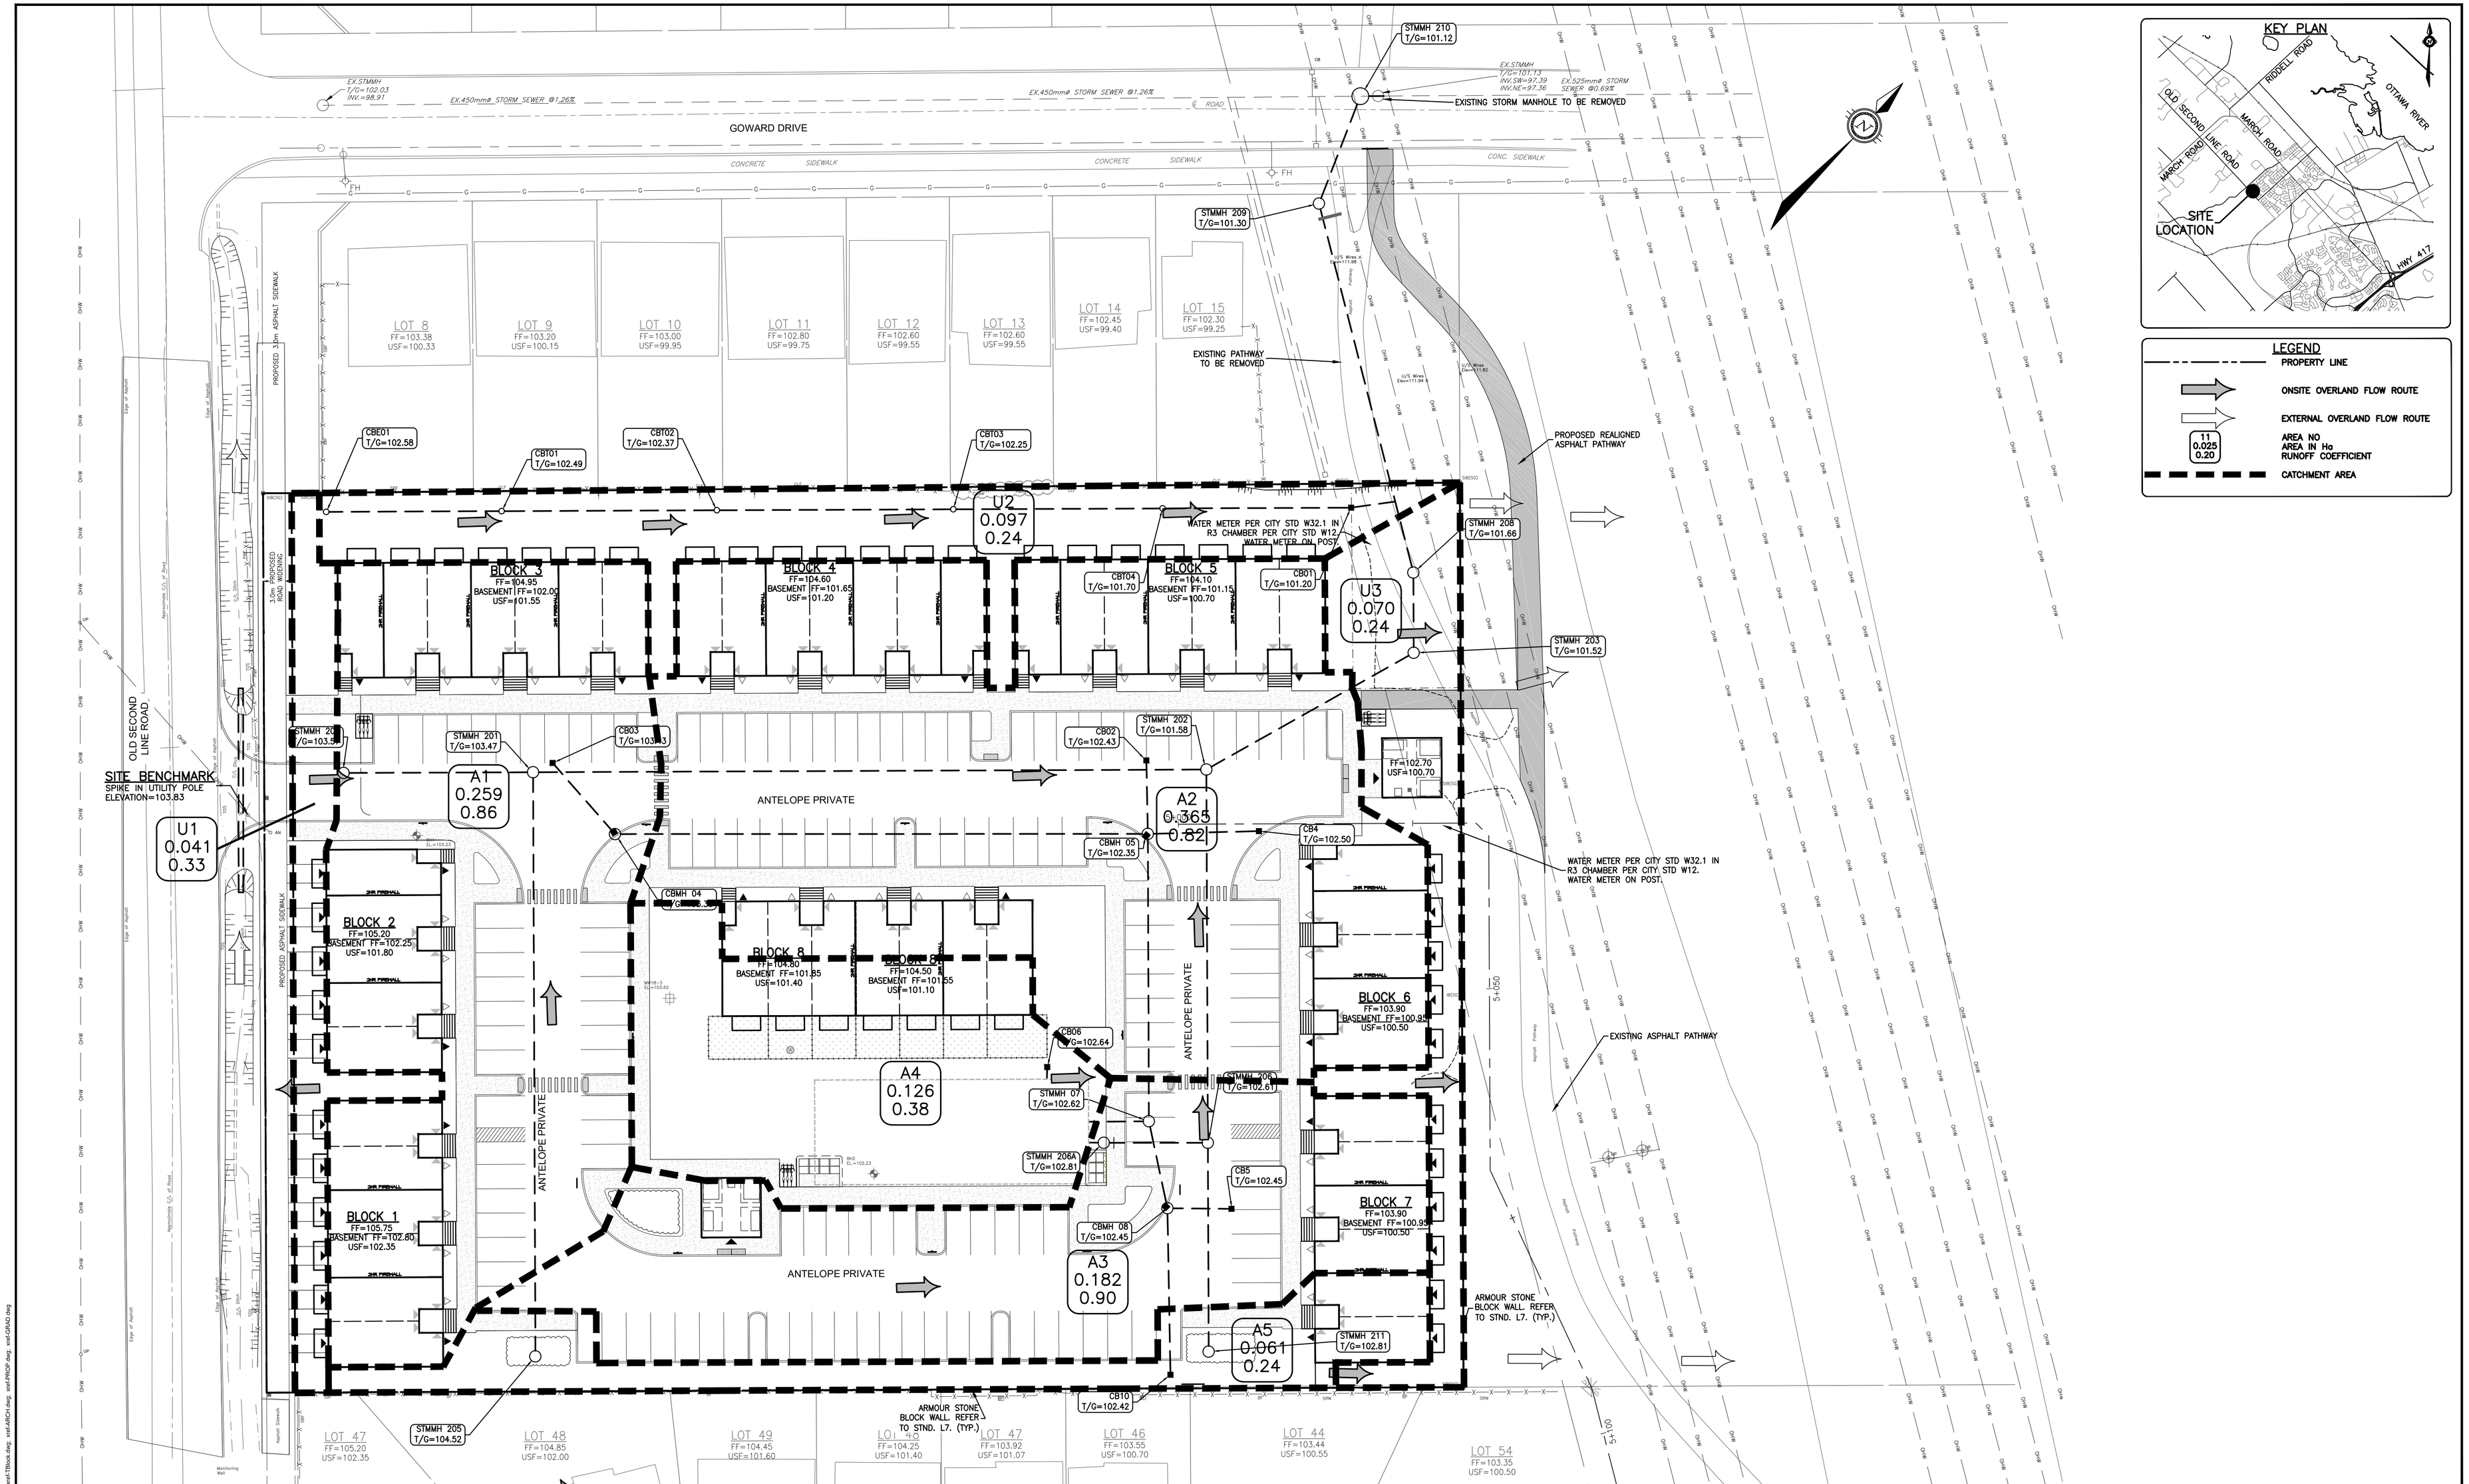

CAUTION
THE POSITION OF ALL POLE LINES, CONDUITS, WATERMAINS, SEWERS AND OTHER UNDERGROUND AND OVERGROUND UTILITIES AND STRUCTURES IS NOT NECESSARILY SHOWN ON THE CONTRACT DRAWINGS, AND WHERE SHOWN, THE ACCURACY OF THE POSITION OF SUCH UTILITIES AND STRUCTURES IS NOT GUARANTEED. BEFORE STARTING WORK, DETERMINE THE EXACT LOCATION OF ALL SUCH UTILITIES AND STRUCTURES AND ASSUME ALL LIABILITY FOR DAMAGE TO THEM.

REV	REVISION DESCRIPTION	DATE	BY	APPD
2	REVISED PER CITY COMMENTS	17/11/23	AAS	BMT
1	ISSUED FOR APPROVAL	14/06/23	SAB	BMT

SCALE: 0 3m 6m 12m — HORIZONTAL 1:300
NORTH
DESIGNED BY
REVIEWED BY
LICENSED PROFESSIONAL ENGINEER B. M. THOMAS 2023-11-17 PROVINCE OF ONTARIO

DEVELOPER
THEBERGE HOMES
1600 LAPERRIERE AVENUE, SUITE 205
OTTAWA, ON. K1Z 8P5
613.421.1515

exp Services Inc.
t: +1 613.688.1899 | f: +1 613.225.7330
2650 Queensview Drive, Unit 100
Ottawa, ON K2B 8H6
Canada
www.exp.com
• BUILDINGS • EARTH & ENVIRONMENT • ENERGY •
• INDUSTRIAL • INFRASTRUCTURE • SUSTAINABILITY •

BASEPLAN	SAB
DESIGN	AS
CHECKED	
CAD	SAB
PROJECT MANAGER	BMT
APPROVED	

PROJECT: SECOND LINE ROAD
1158 OLD SECOND LINE ROAD
KANATA, ONTARIO.

TITLE: POST-DEVELOPMENT CATCHMENTS

PROJECT No.	OTT-00245003-A1
SURVEY	FSD
DATE	JUNE 2023
DRAWING No.	C09

Filename: \\exp\data\ott\drafting\00245003-a1\00 issue\dwg\00-drawings\245003-c09-site-post.dwg
Last Saved: 11/17/2023 4:03:38 PM Last Plotted: 11/17/2023 4:45:35 PM Plotted by: SalimA
Xrefs Attached:
References: xref-CITY-2A.dwg xref-FSD-TOPO.dwg xref-TBlock.dwg xref-ARCH.dwg xref-PROP.dwg xref-GRAD.dwg