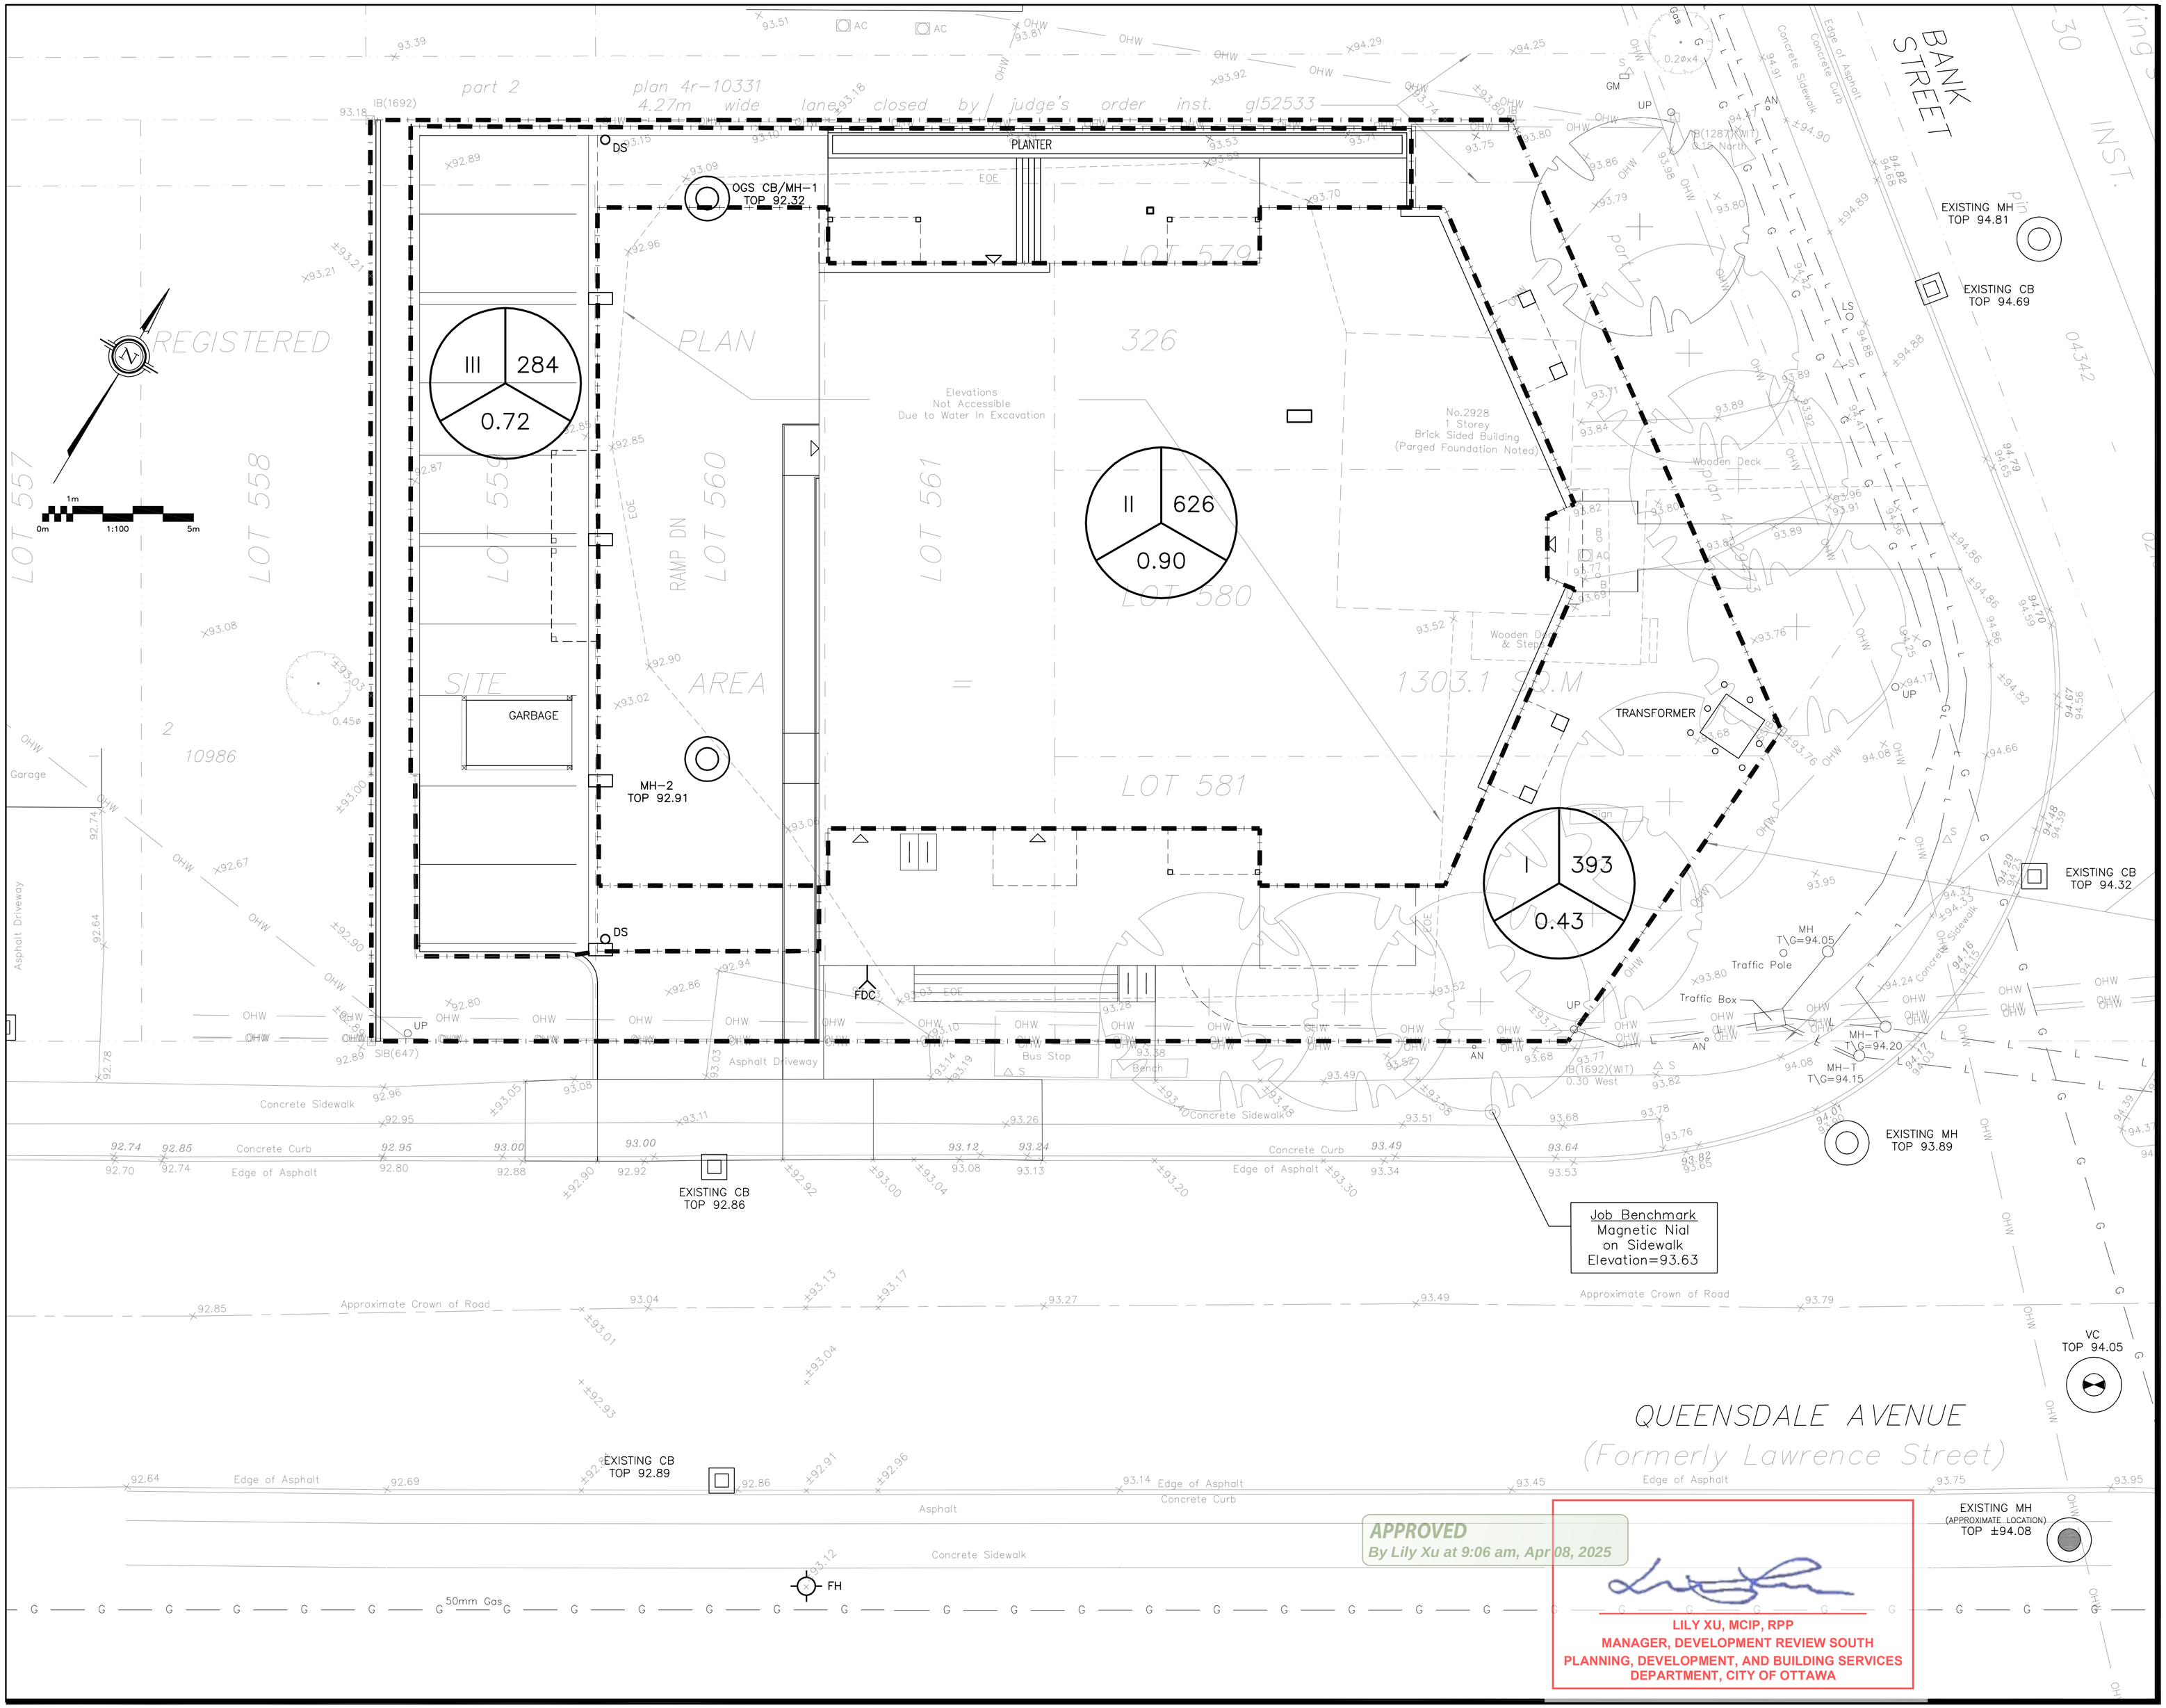

APPROVED
By Lily Xu at 9:06 am, Apr 08, 2025

LILY XU, MCIP, RPP
MANAGER, DEVELOPMENT REVIEW SOUTH
PLANNING, DEVELOPMENT, AND BUILDING SERVICES
DEPARTMENT, CITY OF OTTAWA

LEGEND

DRAINAGE AREA — AREA (sq.m)

X — XXX

0.XX

2 YEAR RUNOFF COEFFICIENT

KEY PLAN

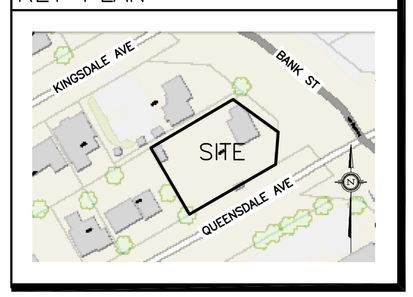

No.	DATE	REVISION
4	MAR 13–25	RE–ISSUED FOR APPROVAL
3	JAN 15–25	RE–ISSUED FOR APPROVAL
2	DEC 2–24	RE–ISSUED FOR APPROVAL
1	APR 26–24	ISSUED FOR APPROVAL

D. B. GRAY ENGINEERING INC.
Stormwater Management · Grading & Drainage · Storm & Sanitary Sewers · Watermains
700 Long Point Circle 613-425-8044
Ottawa, Ontario d.gray@dbgrayengineering.com

Project

PROPOSED 4–STOREY APARTMENT BUILDING
2928 BANK STREET
OTTAWA, ONTARIO

Drawing Title

POST–DEVELOPMENT DRAINAGE PLAN

Engineer's Seal

LICENSED PROFESSIONAL ENGINEER
D.B. GRAY
17016502
MAR 13–25
PROVINCE OF ONTARIO

NOT VALID UNLESS SIGNED & DATED

Drawn	D.B.G
H. Scale	1:100
V. Scale	
Date	MAR 22–24
Job No.	23019

Drawing No.

C–8 of 8