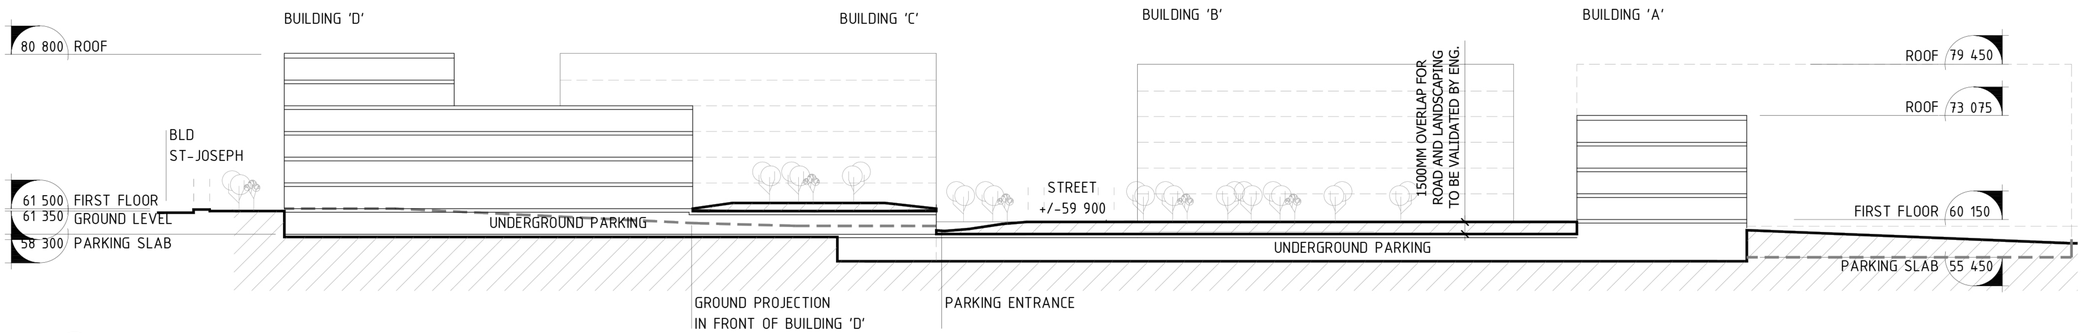

1 SECTION NORTH-SOUTH
Échelle :

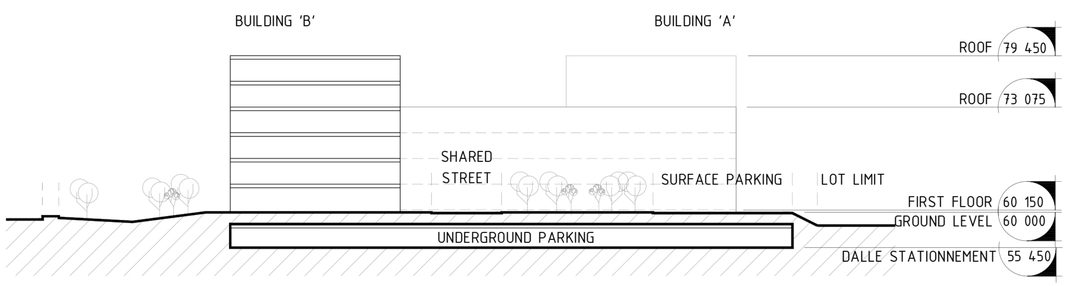

2 SECTION EAST-WEST
Échelle :

LemayMichaud
111, rue Saint-Pierre, Québec QC G1K 4A6

PROJECT
MULTI HOUSING - ORLÉANS
3479 ST. JOSEPH BOULEVARD
OTTAWA, QC

CLIENT
ISABEL CHARBONNEAU
PAUL-ANDRÉ CHARBONNEAU

CONSULTAN

GENERAL SECTION

SCALE :

REVISIONS

No	DATE	DESCRIPTION
6	2022-04-05	ÉMIS POUR INFORMATION
7	2024-06-26	ÉMIS POUR INFORMATION

SEAL

NOTES
IT IS THE CONTRACTOR'S RESPONSIBILITY TO VERIFY ALL MEASUREMENTS AND DIMENSIONS ON SITE PRIOR TO PROCEEDING WITH THIS WORK.

THIS DOCUMENT REMAINS THE PROPERTY OF "LEMAYMICHAUD ARCHITECTURE/DESIGN" AND IS TO BE USED ONLY FOR THE SPECIFIC PURPOSE FOR WHICH IT IS INTENDED.

FOLDER 109821B

PAGE A-310