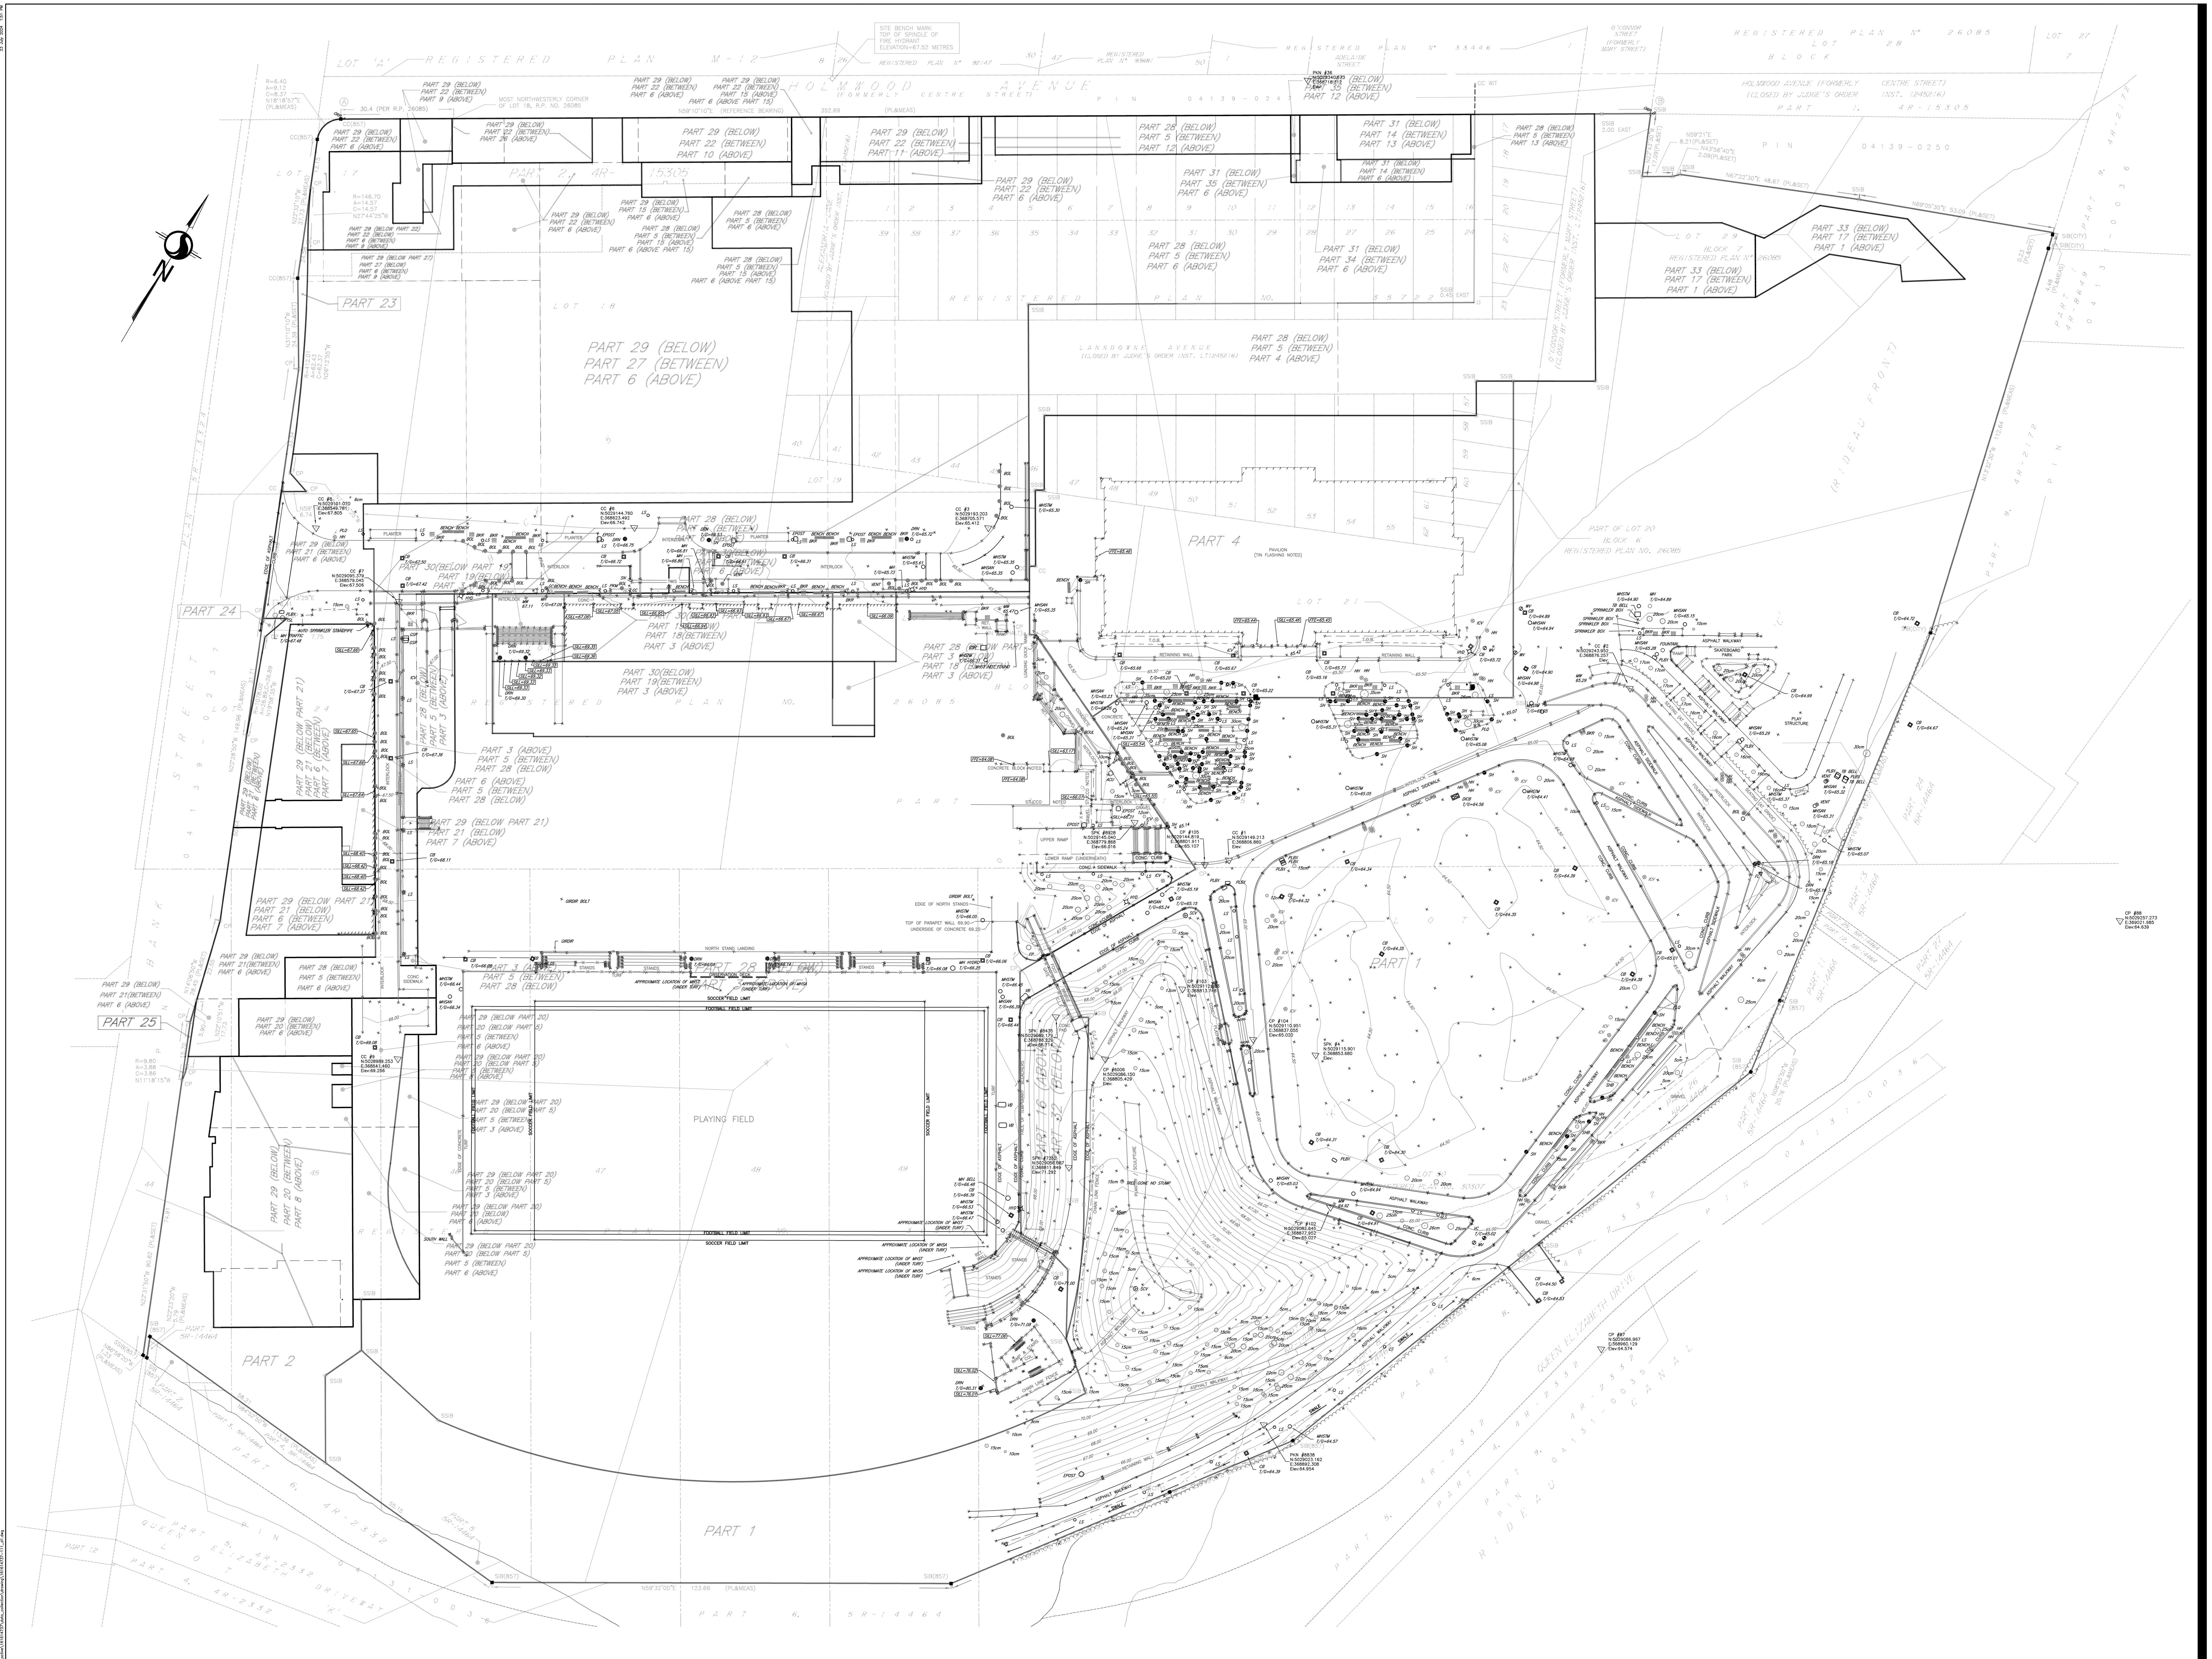

Stantec

Stantec Geomatics Ltd.
300-1331 Clyde Avenue
Ottawa ON
Tel. 613.722.4420
www.stantec.com

© Copyright 2024 Stantec Geomatics Ltd. The reproduction, alteration or use of this REPORT in whole or in part without the express permission of Stantec Geomatics Ltd. is STRICTLY PROHIBITED.

TOPOGRAPHIC SKETCH OF LANDSDOWNE PARK

CITY OF OTTAWA

Scale 1:500

10 0 10 20 30 METRES

Stantec Geomatics Ltd.
ONTARIO LAND SURVEYORS

METRIC CONVERSION

DISTANCES AND COORDINATES SHOWN ON THIS PLAN ARE IN METRES AND CAN BE CONVERTED TO FEET BY DIVIDING BY 0.3048

HORIZONTAL DATUM NOTE

PROJECTION: MODIFIED TRANSVERSE MERCATOR (MTM, ZONE 9, CM76°30'W)
DATUM: NAD 83 (ORIGINAL)

DISTANCES ON THIS PLAN MAY BE CONVERTED TO GROUND DISTANCES BY DIVIDING BY A COMBINED SCALE FACTOR OF 0.999XXX.

VERTICAL DATUM NOTE

ELEVATIONS ARE REFERRED TO THE CANADIAN GEODETIC VERTICAL DATUM (CGVD-1928:1978)

BOUNDARY NOTE

BOUNDARY LINEWORK AND INFORMATION IS COMPILED FROM PLAN VARIOUS SOURCES AND IS NOT BASED ON ACTUAL SURVEY.

LEGEND

Symbol			Description
■		DENOTES	FOUND MONUMENTS
□		"	SET MONUMENTS
IB		"	IRON BAR
IBø		"	ROUND IRON BAR
SIB		"	STANDARD IRON BAR
SSIB		"	SHORT STANDARD IRON BAR
CC		"	CUT CROSS
CP		"	CONCRETE PIN
WIT		"	WITNESS
PIN		"	PROPERTY IDENTIFICATION NUMBER
M/MEAS		"	MEASURED
PROP		"	PROPORTIONED
OU		"	ORIGIN UNKNOWN
SG		"	STANTEC GEOMATICS LTD.
P1		"	PLAN
	ACU	"	AIR CONDITIONING UNIT
	AN	"	ANCHOR
	AP	"	AIR PUMP
	ANT	"	ANTENNA
	BH	"	BOREHOLE
	BIB	"	HOSE BIB
	BKR	"	BIKE RACK
	BENCH	"	BENCH
	BOL	"	BOLLARD
	BOUL	"	BOULDER
	CB	"	CATCH BASIN
	DICB	"	DOUBLE CB
	CBMH	"	CB MANHOLE
	DCBMH	"	DOUBLE CB MANHOLE
	SICB	"	SIDE INLET CB
	CHM	"	CHIMNEY
	CO	"	CLEAN OUT
	CSV	"	CURB STOP VALVE
	DRN	"	DRAIN
	EPOST	"	ELECTRICAL OUTLET
	FP	"	FLAG POLE
	FL	"	FLOOD LIGHT
	FTF	"	FUEL TANK FILLER CAP
	GC	"	GARBAGE CAN
	GFL	"	PIPE FLANGE (GAS)
	GFP	"	GAS FUEL PUMP
	GP	"	POLE GUYWIRE
	GSR	"	GAS SERVICE REGULATOR
	GV	"	GAS VALVE
	HIC	"	HICKENBOTTOM
	HDS	"	HEADSTONE
	HLS	"	HYDRO LIGHT STANDARD
	HM	"	HYDRO METER
	HTN	"	HYDRO TRANSFORMER
	HW	"	HAND WELL
	HYD	"	FIRE HYDRANT
	JBX	"	JUNCTION BOX
	LS	"	LIGHT STANDARD
	MB	"	MAILBOX
	MP	"	MONITORING PIN
	MH	"	MAINTENANCE HOLE UNIDENTIFIED
	MHB	"	MAINTENANCE HOLE BELL
	MHF	"	MAINTENANCE HOLE FIBRE OPTIC
	MHH	"	MAINTENANCE HOLE HYDRO
	MHSAN	"	MAINTENANCE HOLE SANITARY
	MHSTM	"	MAINTENANCE HOLE STORM
	MHT	"	MAINTENANCE HOLE TRAFFIC
	MW	"	MONITORING WELL
	NPB	"	NEWS PAPER BOX
	OLS	"	LIGHT STANDARD ORNAMENTAL
	OW	"	OBSERVATION WELL
	PKM	"	PARKING METER
	PLBX	"	PULL BOX
	PLQ	"	PLAQUE
	PLR	"	PILLAR
	PZ	"	PIEZIOMETER
	RLC	"	RED LIGHT CAMERA
	RWSL	"	RAILWAY SIGNAL LIGHT
	RWSS	"	RAILWAY SWITCH STAND
	SAT	"	SATELLITE DISH
	SCLP	"	SCULPTURE
	SCP	"	SUMP/CATCH PIT
	SCV	"	SPRINKLER CONTROL VALVE
	SH	"	SPRINKLER HEAD
	SIA	"	SIAMESE CONNECTION
	SN	"	SIGN
	SPAN	"	SOLAR PANEL
	SPT	"	SEPTIC TANK LID
	TBL	"	TABLE
	TB BELL	"	TERMINAL BOX - BELL
	TB CATV	"	TERMINAL BOX - CABLE
	TCB	"	TRAFFIC CONTROL BOX
	TPIT	"	TEST PIT
	TSL	"	TRAFFIC SIGNAL LIGHT
	UMB	"	MARKER BELL UNDERGROUND
	UMC	"	MARKER CABLE UNDERGROUND
	UMG	"	MARKER GAS UNDERGROUND
	UMO	"	MARKER OIL UNDERGROUND
	UP	"	UTILITY POLE
	VB	"	VALVE BOX
	VC	"	VALVE CHAMBER
	WV	"	WATER VALVE
		"	TREE STUMP
	ICV	"	IRRIGATION CONTROL VALVE
		"	TREE CONIFEROUS (D.B.H. SHOWN)
		"	TREE DECIDUOUS (D.B.H. SHOWN)
—— T ——			UNDERGROUND TELEPHONE
—— P ——			UNDERGROUND HYDRO
—— WTM ——			WATERMAIN
—— G ——			GASMAIN
—— STM ——			STORM SEWER
—— FOTS ——			UNDERGROUND FIBRE OPTIC

SURVEYOR'S CERTIFICATE

I CERTIFY THAT :

1. THE SURVEY WAS COMPLETED ON THE 18th DAY OF JUNE, 2024.

DATE

R.G. BENNETT
ONTARIO LAND SURVEYOR

DRAWN: DM CHECKED: CT PM: CT FIELD: CA/JL/RJ/AW PROJECT No.: 161614737-111