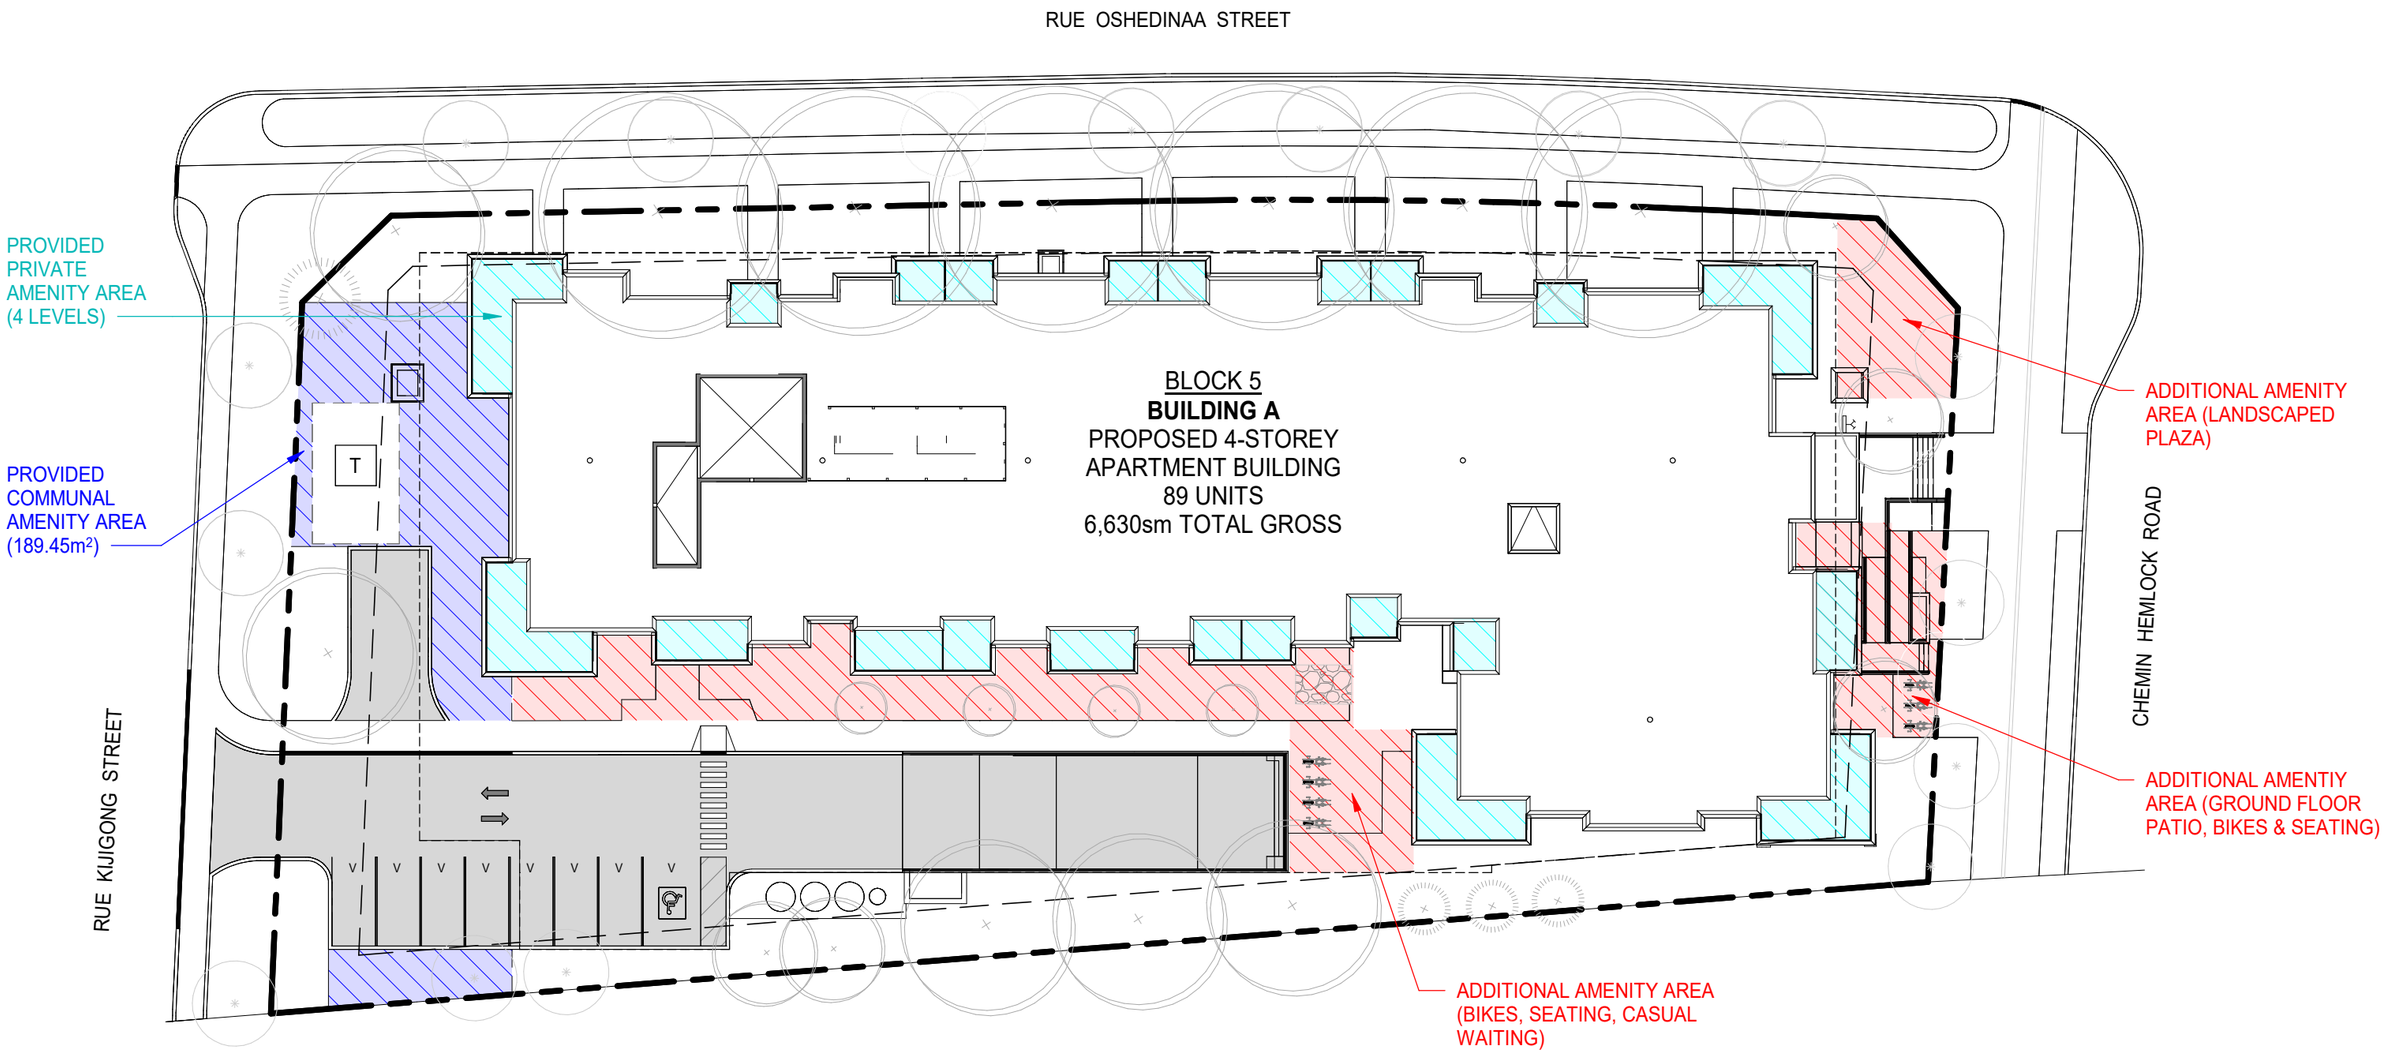AMENITY AREA PLAN