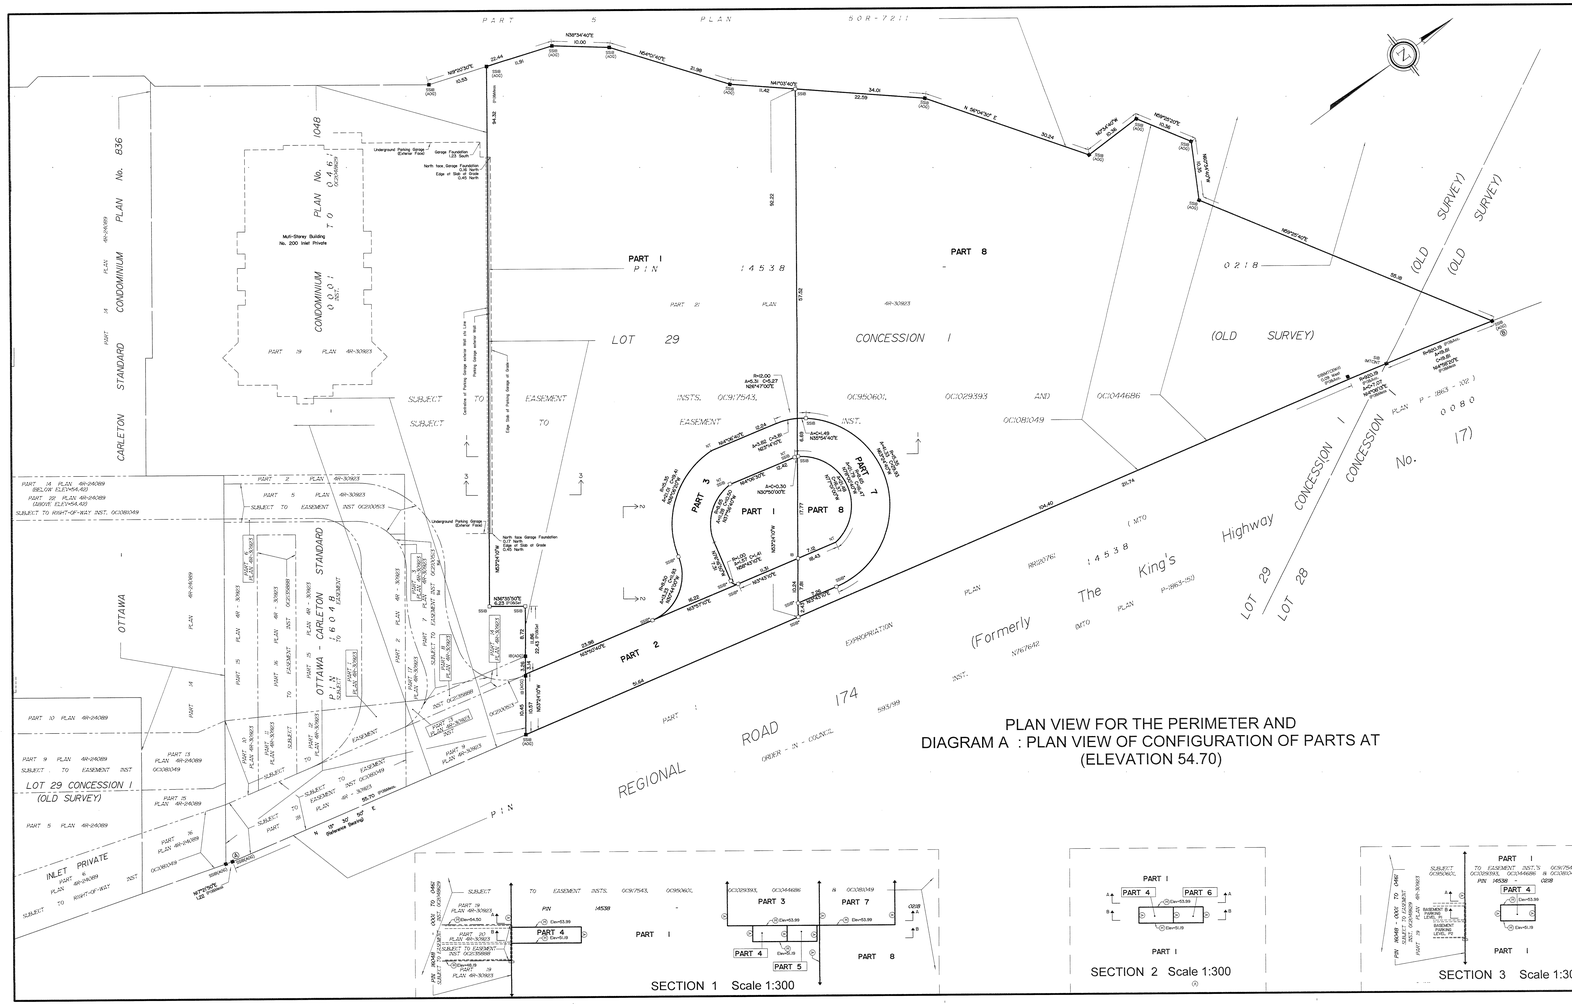
PART 5 PLAN 50R-7211
PART 1
PIN 14538
LOT 29
CONCESSION I
(OLD SURVEY)
PART 8
PART 2
PART 3
PART 4
PART 5
PART 6
PART 7
PLAN 4R-30923
STANDARD CONDOMINIUM PLAN No. 836
CARLETON
OTTAWA
PLAN No. 0461 TO 0001 INST.
Multi-Storey Building No. 200 Inlet Private
LOT 29 CONCESSION I (OLD SURVEY)
INLET PRIVATE
REGIONAL ROAD 174
The King's Highway No. 17
(Formerly
LOT 29
LOT 28
EXPROPRIATION
ORDER - IN - COUNCIL
SUBJECT TO EASEMENT
Underground Parking Garage Exterior Face
Garage Foundation 0.28 North
North face Garage Foundation 0.28 North
Edge of Wall of Grade 0.40 North
Exterior Face of Parking Garage Below Grade 54.34
North face Garage Foundation 0.27 North
Top Wall of Parking Garage at Grade
Edge of Wall of Grade
Top Wall of Parking Garage at Grade
Exterior Face of Parking Garage Below Grade 54.34
North face Garage Foundation 0.27 North