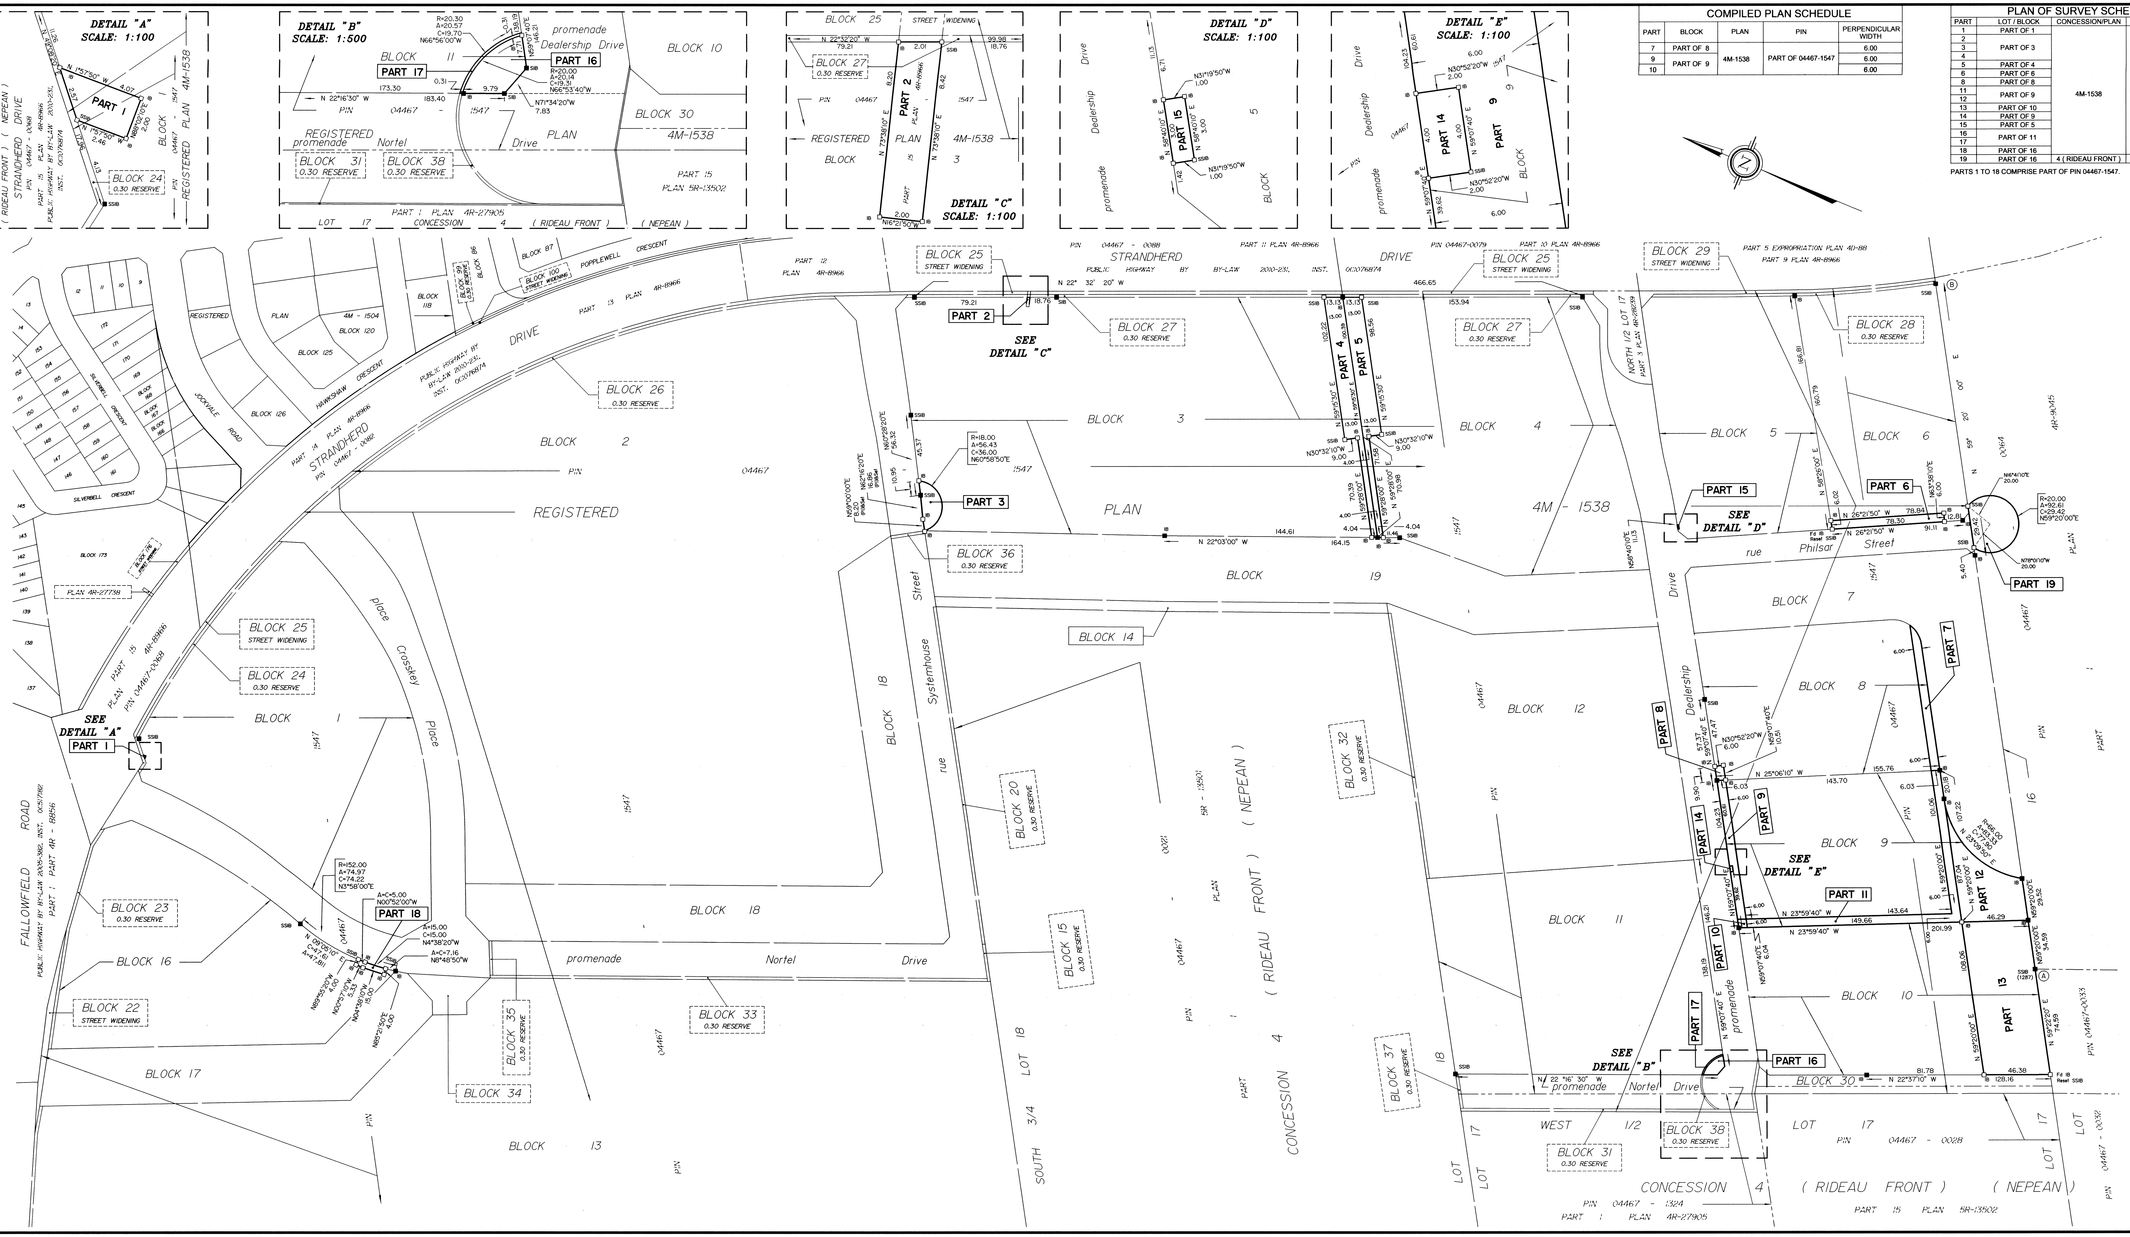
DETAIL "A"
SCALE: 1:100
DETAIL "B"
SCALE: 1:500
DETAIL "C"
SCALE: 1:100
DETAIL "D"
SCALE: 1:100
DETAIL "E"
SCALE: 1:100
PART 1
PART 2
PART 3
PART 5
PART 6
PART 7
PART 8
PART 9
PART 10
PART 11
PART 12
PART 13
PART 14
PART 15
PART 16
PART 17
PART 18
PART 19
BLOCK 24
0.30 RESERVE
BLOCK 31
0.30 RESERVE
BLOCK 38
0.30 RESERVE
promenade Dealership Drive
REGISTERED PLAN 4M-1538
promenade Nortel Drive
PART 1 PLAN 4R-27905
LOT 17 CONCESSION 4 (RIDEAU FRONT) (NEPEAN)
STRANDHERD DRIVE
PUBLIC HIGHWAY BY BY-LAW 2000-251, INST. 0C007687A
PART 12 PLAN 4R-8966
PART 13 PLAN 4R-8966
PART 14 PLAN 4R-8966
PART 15 PLAN 4R-8966
PART 5 EXPROPRIATION PLAN 4D-188
PART 9 PLAN 4R-8966
PART 3 PLAN 4R-8966
NORTH 1/2 LOT 17
PLAN 4R-27738
PLAN 4R-27905
PLAN 4R-13502
PLAN 4R-8966
PLAN