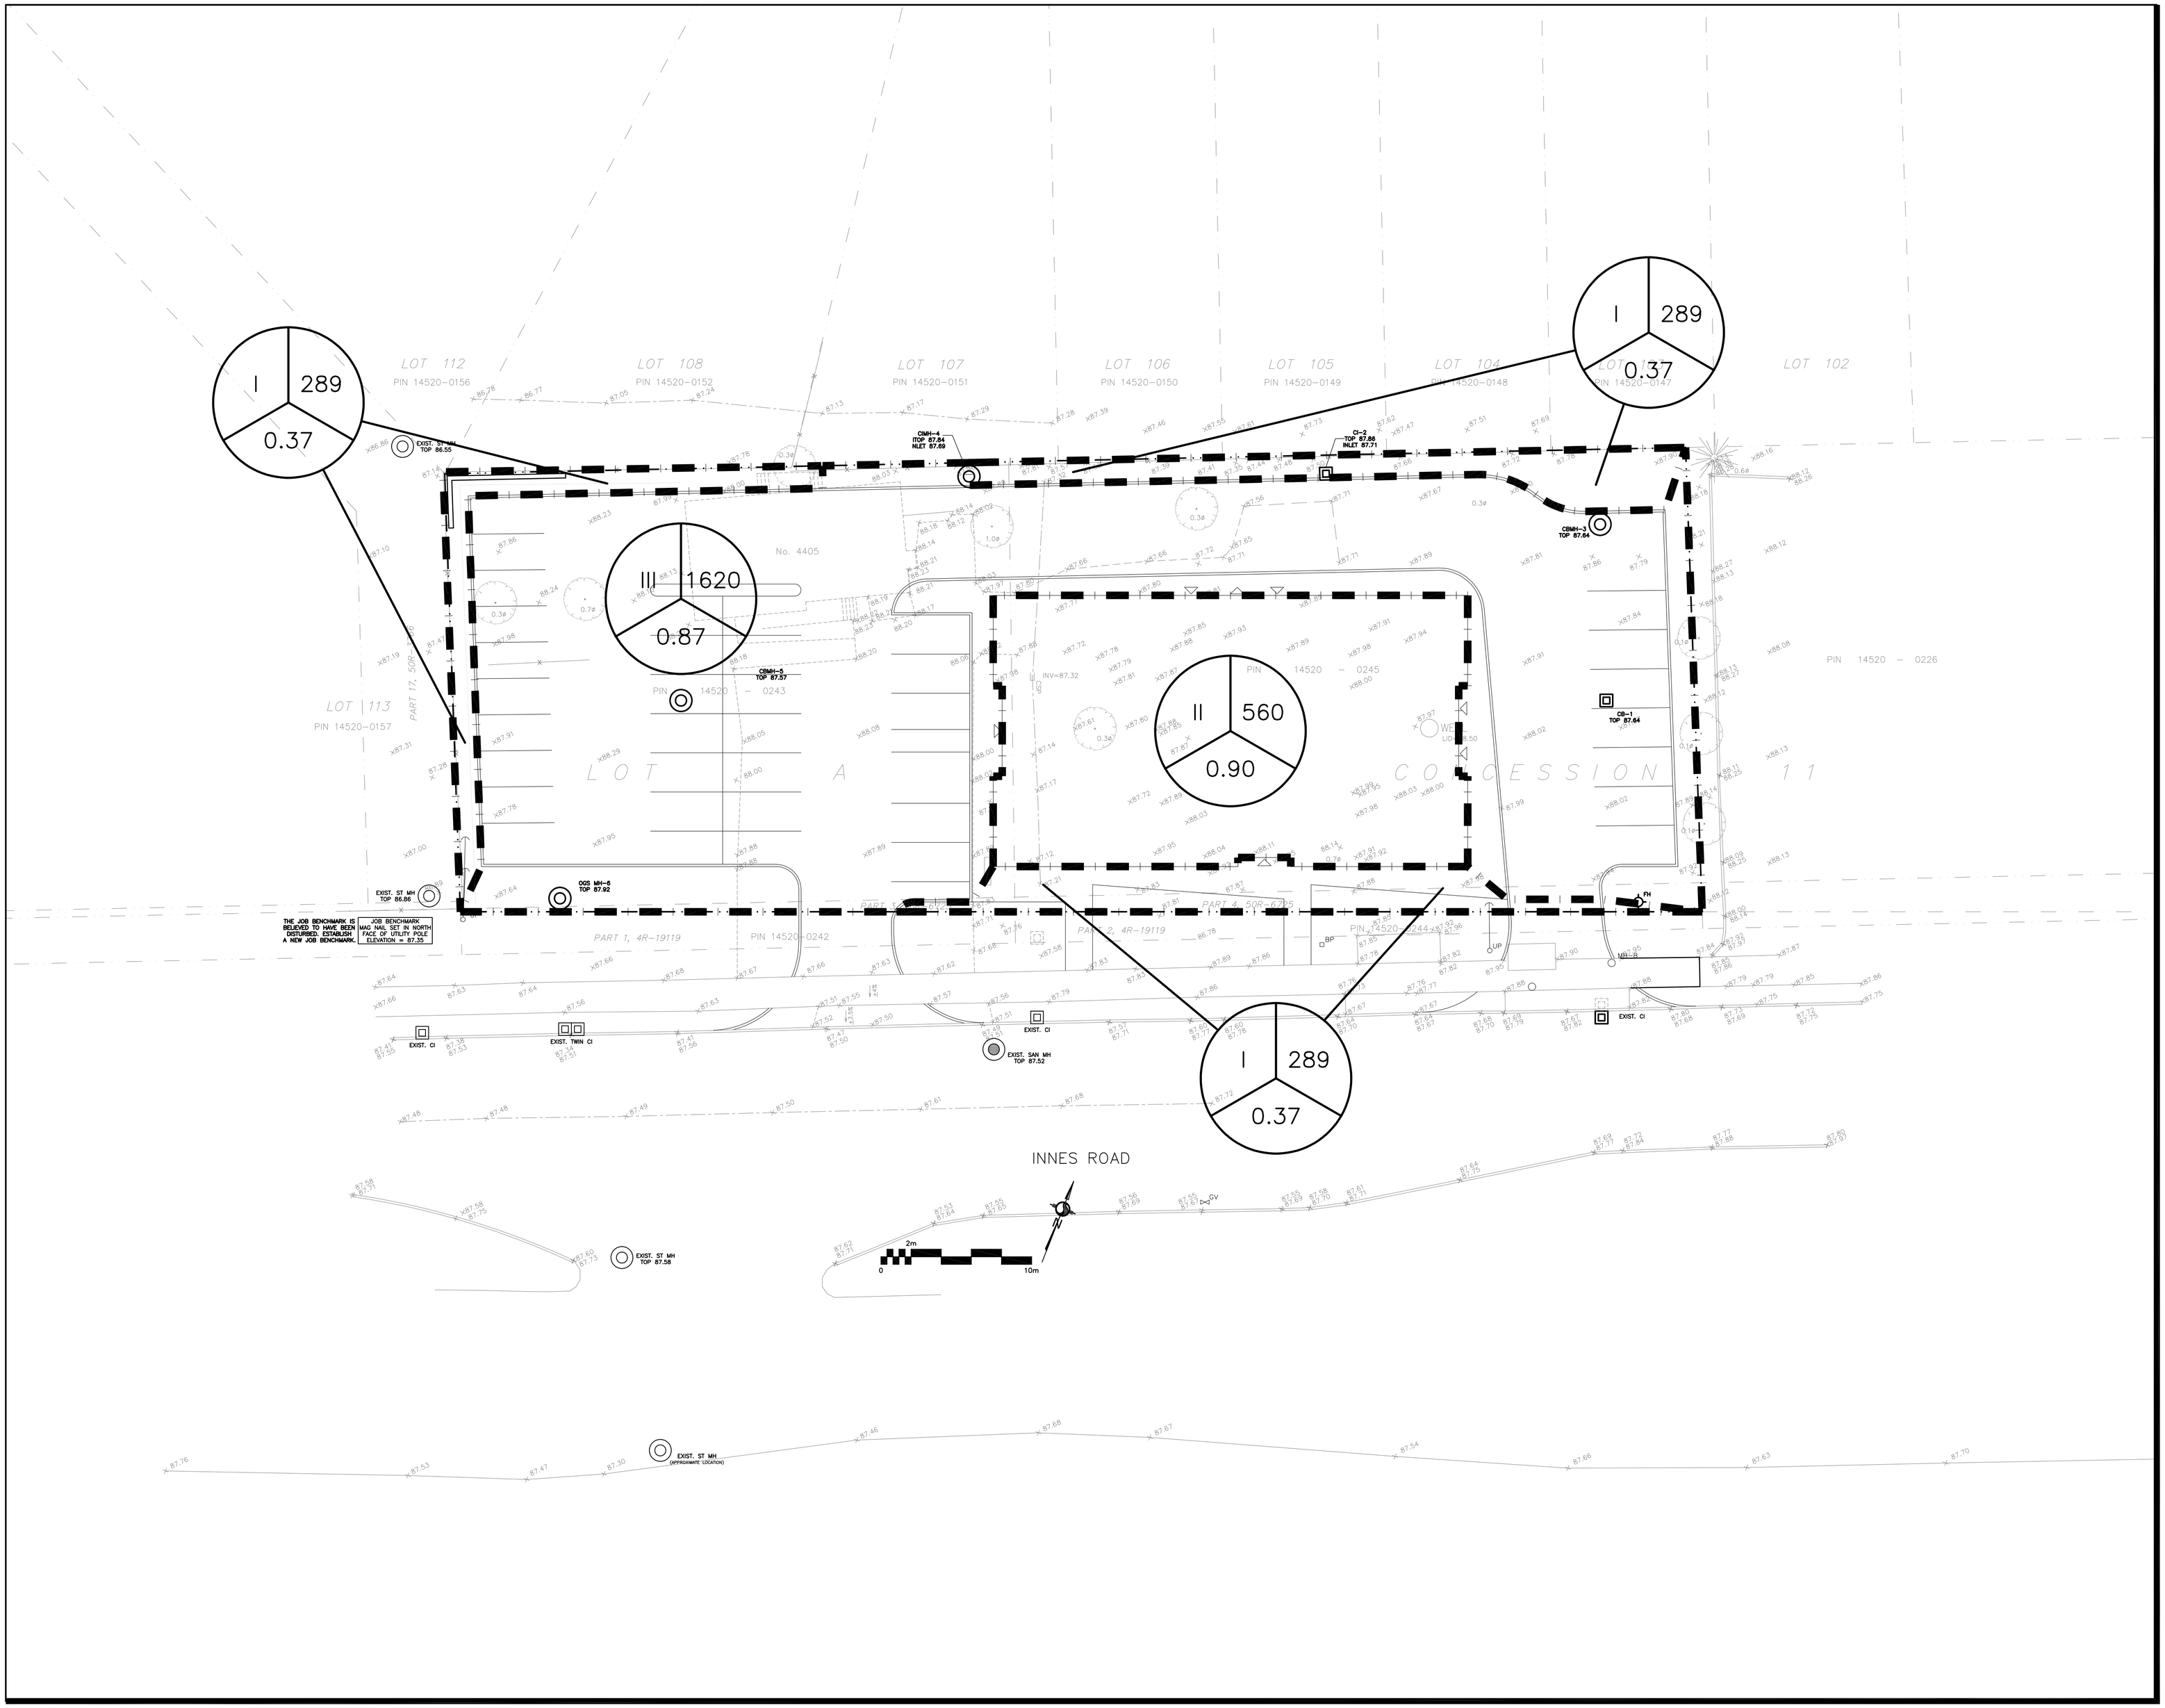

LEGEND

DRAINAGE AREA — AREA (sq.m)

X — XXX

0.XX

5–YEAR RUNOFF COEFFICIENT

KEY PLAN

No.	DATE	REVISION
1	JUL 15–25	ISSUED FOR APPROVAL

D. B. GRAY ENGINEERING INC.

Stormwater Management - Grading & Drainage - Storm & Sanitary Sewers - Watermains

700 Long Point Circle 613-425-8044

Ottawa, Ontario d.gray@dbgrayengineering.com

Project

PROPOSED 2–STOREY MEDICAL FACILITY
4405–4409 INNES ROAD

OTTAWA, ONTARIO

Drawing Title

DRAINAGE PLAN

Engineer's Seal

LICENSED PROFESSIONAL ENGINEER
D.B. GRAY
17016502
JUL 15–25
PROVINCE OF ONTARIO

NOT VALID UNLESS SIGNED & DATED

Drawn	D.B.G
H. Scale	1:200
V. Scale	
Date	JUL 15–25
Job No.	25061

Drawing No.

C–12 of 12