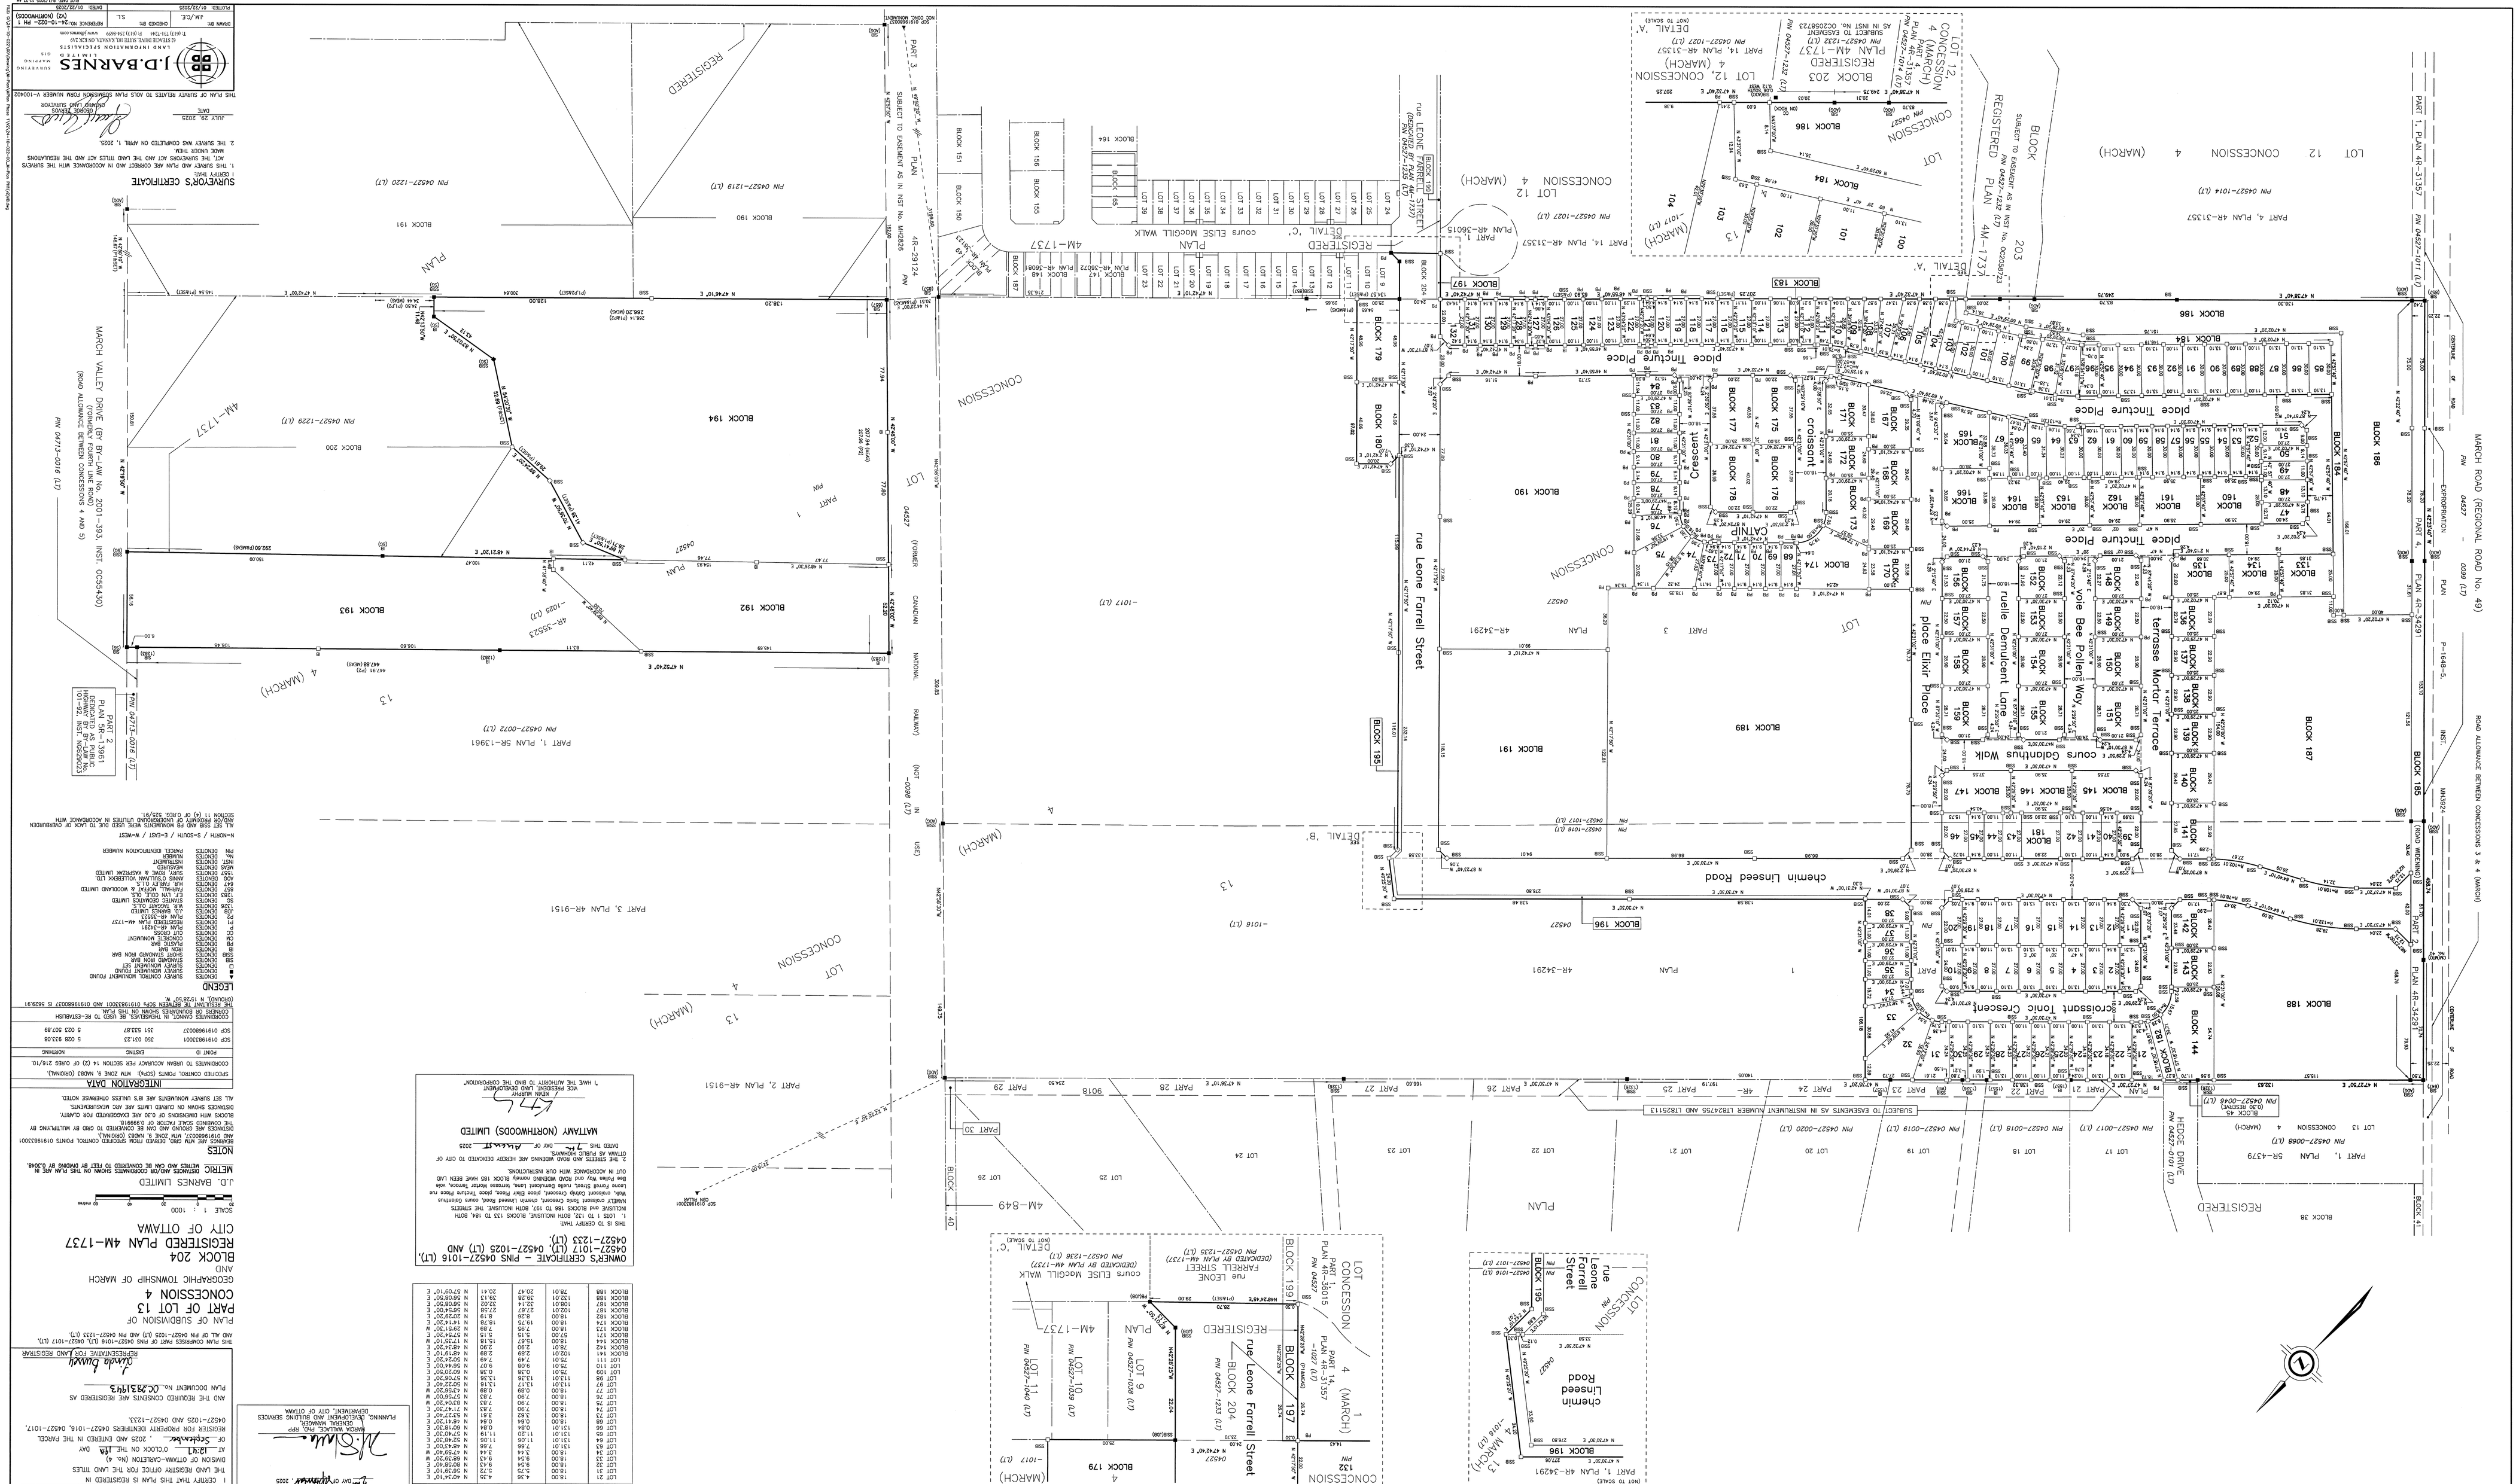
I CERTIFY THAT THIS PLAN IS REGISTERED IN THE LAND REGISTRY OFFICE FOR THE LAND TITLES DIVISION OF OTTAWA-CARLETON (No. 4)
AT 12:47 O'CLOCK ON THE 14th DAY OF September, 2023 AND ENTERED IN THE PARCEL REGISTER FOR PROPERTY IDENTIFIERS 04527-1016, 04527-1017, 04527-1025 AND 04527-1233.
Director, LAND REGISTRATION
APPROVED UNDER SECTION 51 OF THE PLANNING ACT
(ROAD ALLOWANCE BETWEEN CONCESSIONS 4 AND 5)
PART 1, PLAN 5R-13961
PART 3, PLAN 4R-9151
PART 2, PLAN 4R-9151
PART 1, PLAN 4R-34291
PART 1, PLAN 4R-31357
PART 4, PLAN 4R-31357
PART 14, PLAN 4R-31357
PART 1, PLAN 4R-36015
PART 1, PLAN 4R-29124
PART 1, PLAN 4R-35523
PART 1, PLAN 5R-13961
PART 2, PLAN 4R-35523
PART 1, PLAN 4R-34291
PART 1, PLAN 4R-36015
