Notes & Legend

—⊙—	Denotes	Survey Monument Planted	CLF	Denotes	Chain Link Fence
—■—	"	Survey Monument Found	RWC	"	Concrete Retaining Wall
SIB	"	Standard Iron Bar	RWB	"	Brick Retaining Wall
SSIB	"	Short Standard Iron Bar	EOS	"	Edge of Sidewalk
IB	"	Iron Bar	TOS	"	Top of Slope
CP	"	Concrete Pin	BOS	"	Bottom of Slope
(WIT)	"	Witness	GM	"	Gas Meter
Meas.	"	Measured	Ø	"	Diameter
(AOG)	"	Annis, O'Sullivan, Vollebekk Ltd.	+ 65.00	"	Location of Elevations
Acc.	"	Accepted	+ 65.00	"	Top of Concrete Curb Elevation
Calc.	"	Calculated	+ 65.00*	"	Top of Wall Elevation
(PI)	"	Registered Plan 4M-944		"	Property Line
(P2)	"	Plan 4R-13352		"	Deciduous Tree
(P3)	"	Plan 4R-11371		"	Coniferous Tree
(P4)	"	Plan 4R-15411		"	Shrub
(P5)	"	Plan 4R-21323			
T/G	"	Top of Grate			
MH-ST	"	Maintenance Hole (Storm Sewer)			
MH-S	"	Maintenance Hole (Sanitary)	—OHW—	"	Overhead Wires
MH-B	"	Maintenance Hole (Bell)	CB	"	Catch Basin
MH-T	"	Maintenance Hole (Traffic)	TSP	"	Traffic Signal Post
FH	"	Fire Hydrant	H-T	"	Hydro Transformer
MH-T	"	Maintenance Hole (Traffic)	AN	"	Anchor
C/L	"	Centreline	LS	"	Light Standard
HH	"	Handhole	B	"	Bollard
TB-C	"	Cable Terminal Box	S	"	Sign
BH	"	Borehole			

BEARING NOTE

Bearings are grid, derived from the southerly limits of Blocks 9 and 13 on Registered Plan 4M-944 shown to be N59°31'50"E and refer to MTM Zone 9 (76°30' West Longitude) NAD-83 (original).

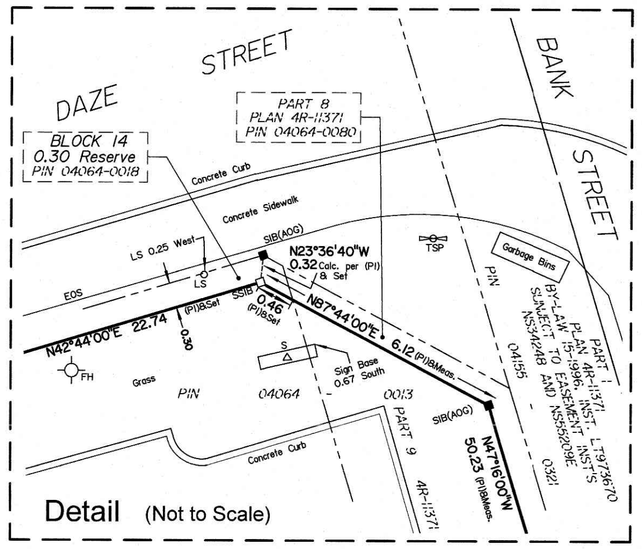

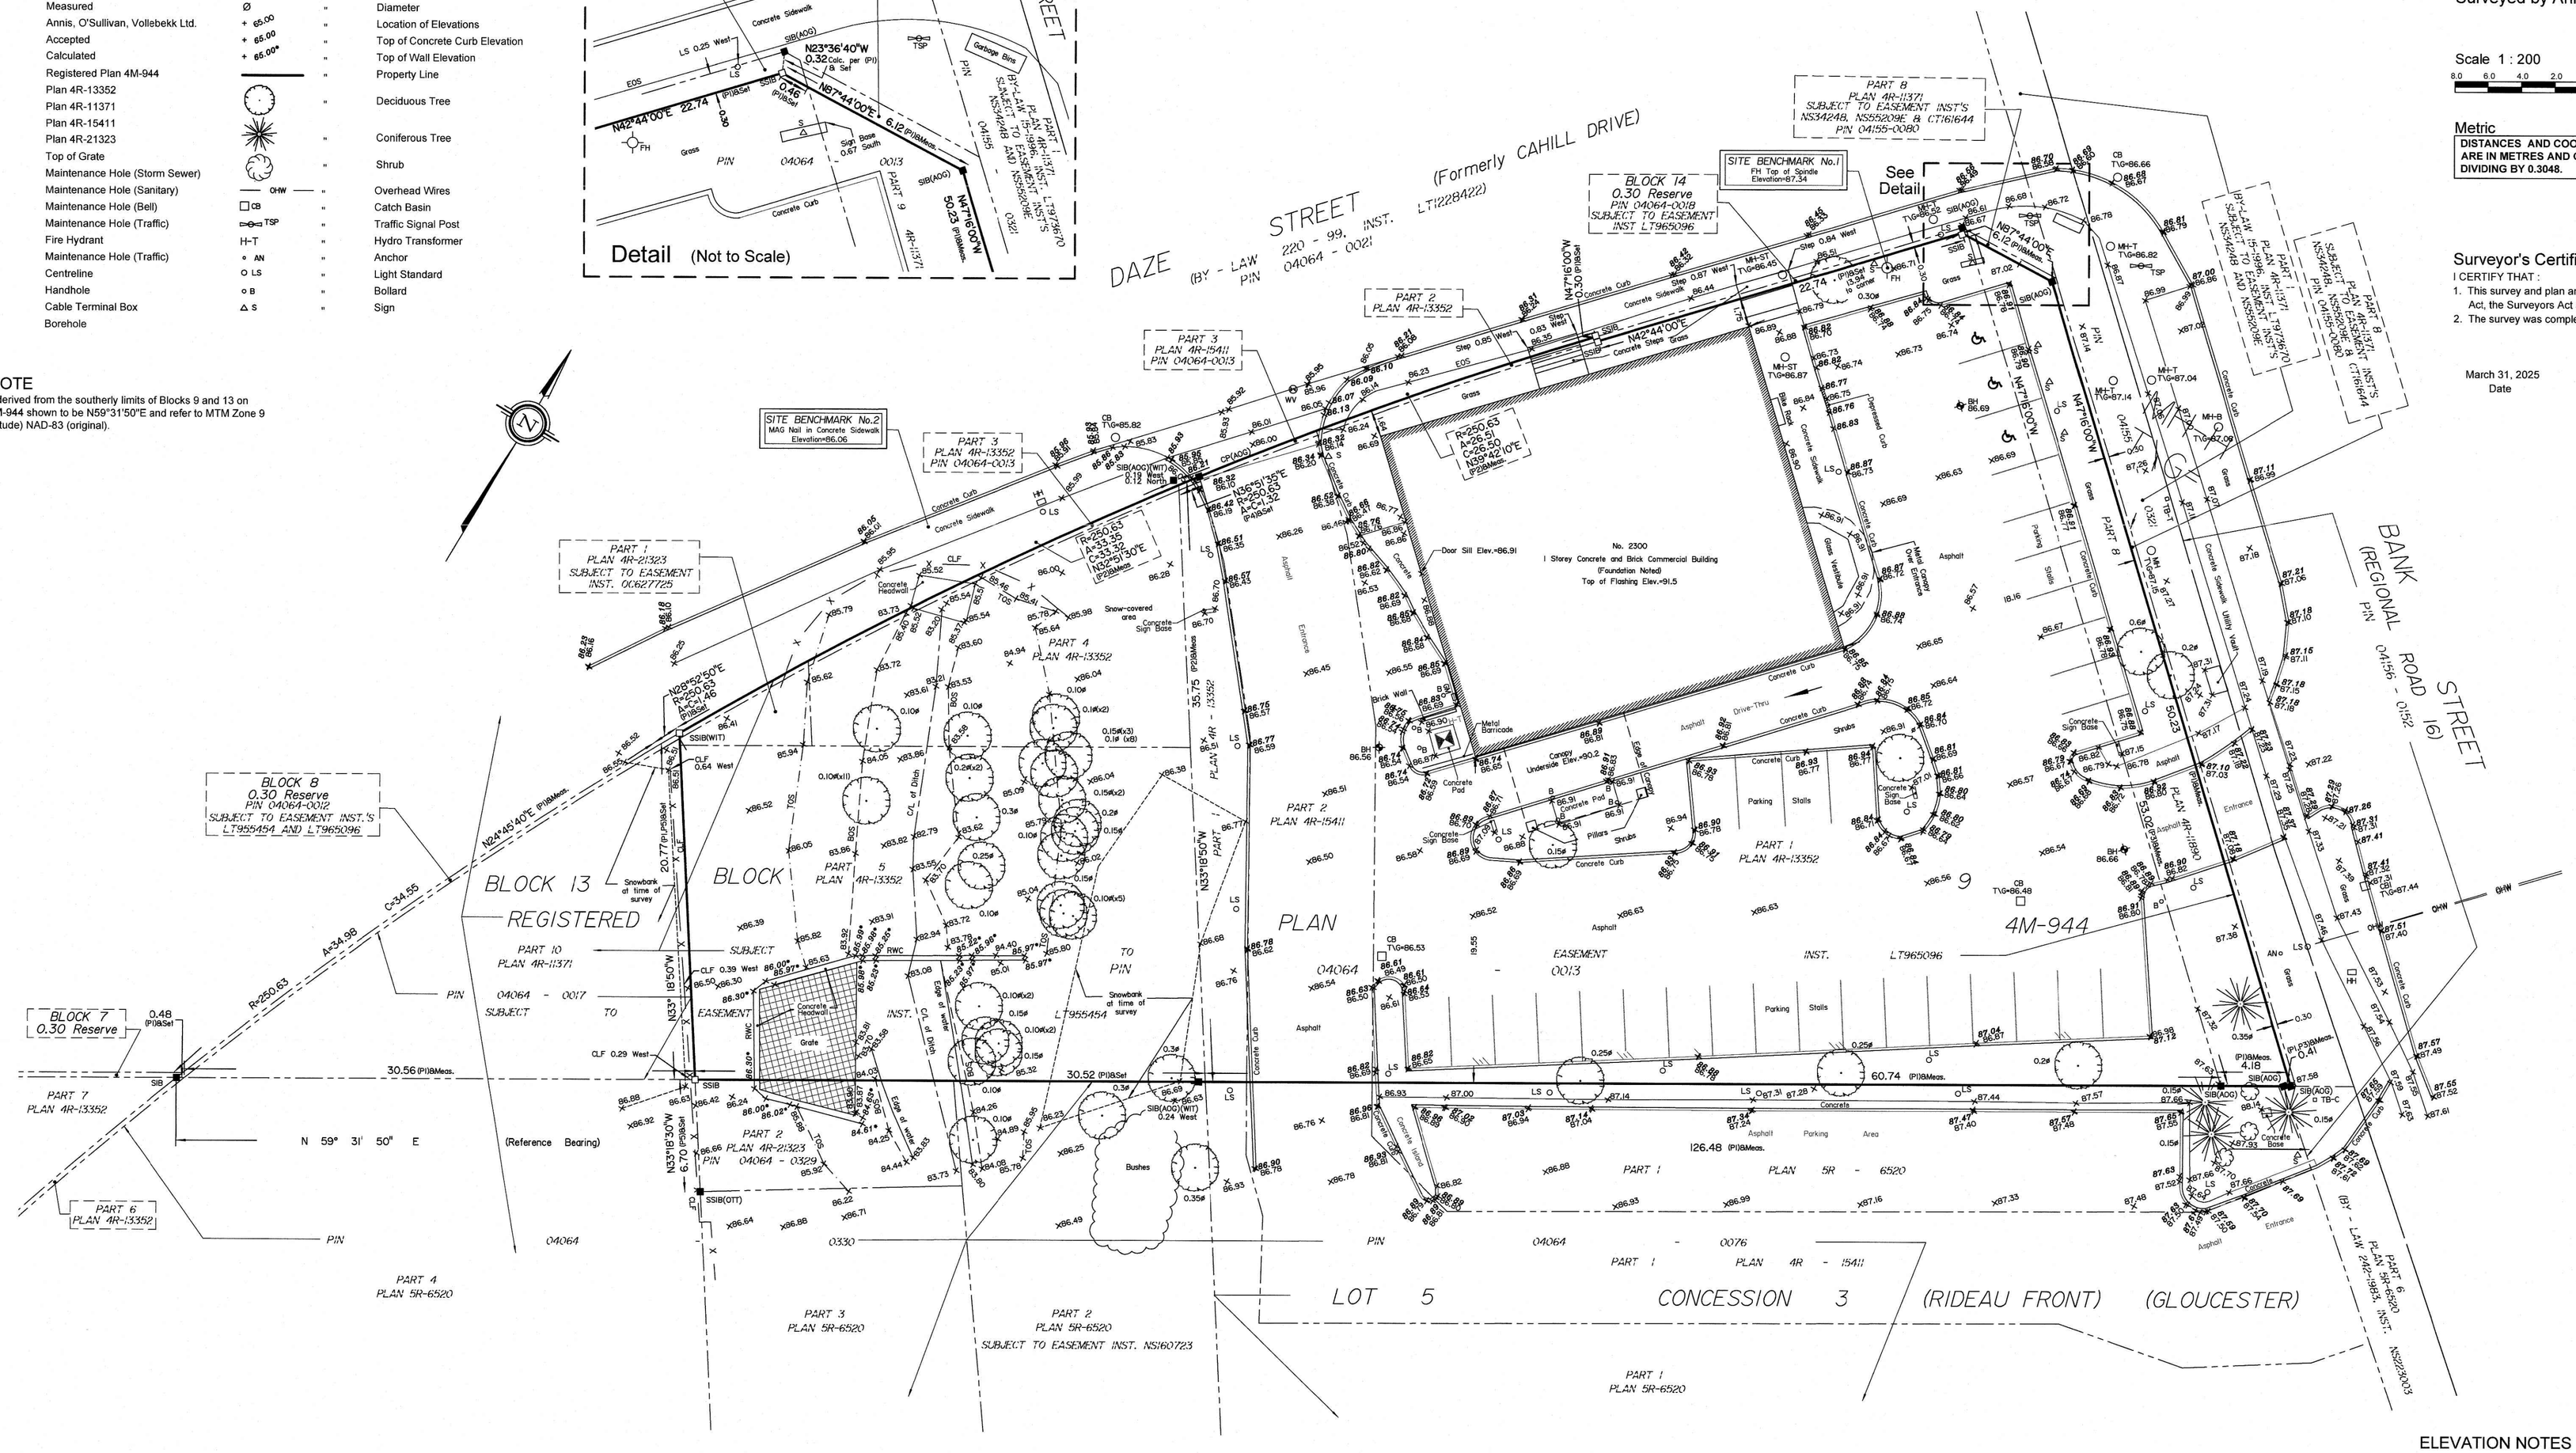
DAZE STREET (Formerly CAHILL DRIVE)
(BY - LAW 220 - 99, INST. LT1228422)
PIN 04064 - 0021
BANK STREET (REGIONAL ROAD 16)
(BY - LAW 242-1983, INST. NS262023)
PIN 04156 - 0152
SITE BENCHMARK No.1
FH Top of Spindle
Elevation=87.34
SITE BENCHMARK No.2
MAG Nail in Concrete Sidewalk
Elevation=86.06
BLOCK 14
0.30 Reserve
PIN 04064-0018
SUBJECT TO EASEMENT INST. LT965096
PART 8
PLAN 4R-11371
SUBJECT TO EASEMENT INST'S NS342498, NS592696 & LT616644
PIN 04155-0080
See Detail
PART 2
PLAN 4R-13352
PART 3
PLAN 4R-15411
PIN 04064-0013
PART 3
PLAN 4R-13352
PIN 04064-0013
PART 1
PLAN 4R-21323
SUBJECT TO EASEMENT INST. 0162723
BLOCK 8
0.30 Reserve
PIN 04064-0012
SUBJECT TO EASEMENT INST.'S LT995454 AND LT965096
BLOCK 7
0.30 Reserve
No. 2300
1 Storey Concrete and Brick Commercial Building
(Foundation Noted)
Top of Flashing Elev.=91.5
Door Sill Elev.=86.91
BLOCK 13
REGISTERED PLAN 4M-944
BLOCK 9
PART 10
PLAN 4R-11371
04064 - 0017
SUBJECT TO EASEMENT INST. LT995454
PIN 04064 - 0013
SUBJECT TO EASEMENT INST. LT965096
N 59° 31' 50" E
(Reference Bearing)
30.56 (PI)Meas.
30.52 (PI)Bal
60.74 (PI)Meas.
126.48 (PI)Meas.
PART 7
PLAN 4R-13352
PART 6
PLAN 4R-13352
PART 4
PLAN 5R-6520
PART 3
PLAN 5R-6520
PART 2
PLAN 5R-6520
SUBJECT TO EASEMENT INST. NS160723
PART 1
PLAN 5R-6520
PART 1
PLAN 5R - 6520
PART 1
PLAN 4R - 15411
LOT 5 CONCESSION 3 (RIDEAU FRONT) (GLOUCESTER)
PART 6
PLAN 5R-6520
Parking Stalls
Asphalt Parking Area
Concrete Sign Base
Bushes
Snowbank at time of survey
Concrete Headwall
Grate
Edge of Water
Edge of Ditch
Brick Wall
Metal Barricade
Canopy Underside Elev.=90.2
Concrete Pad
Pillars
Shrubs
Drive-Thru
Entrance
Concrete Curb
Concrete Sidewalk
Utility Vault
Grass
Asphalt
Concrete
Concrete Base
Concrete Sign Base
Concrete Footing
Concrete Pad
Pavement Curb
Metal Canopy Over Entrance
Glass Vestibule
Concrete Steps
Step 0.87 West
Step 0.94 West
Step 0.83 West
Step 0.85 West
Step 0.87 West
Step 0.83 West
Step 0.87 West
Step 0.87 West
Step 0.87