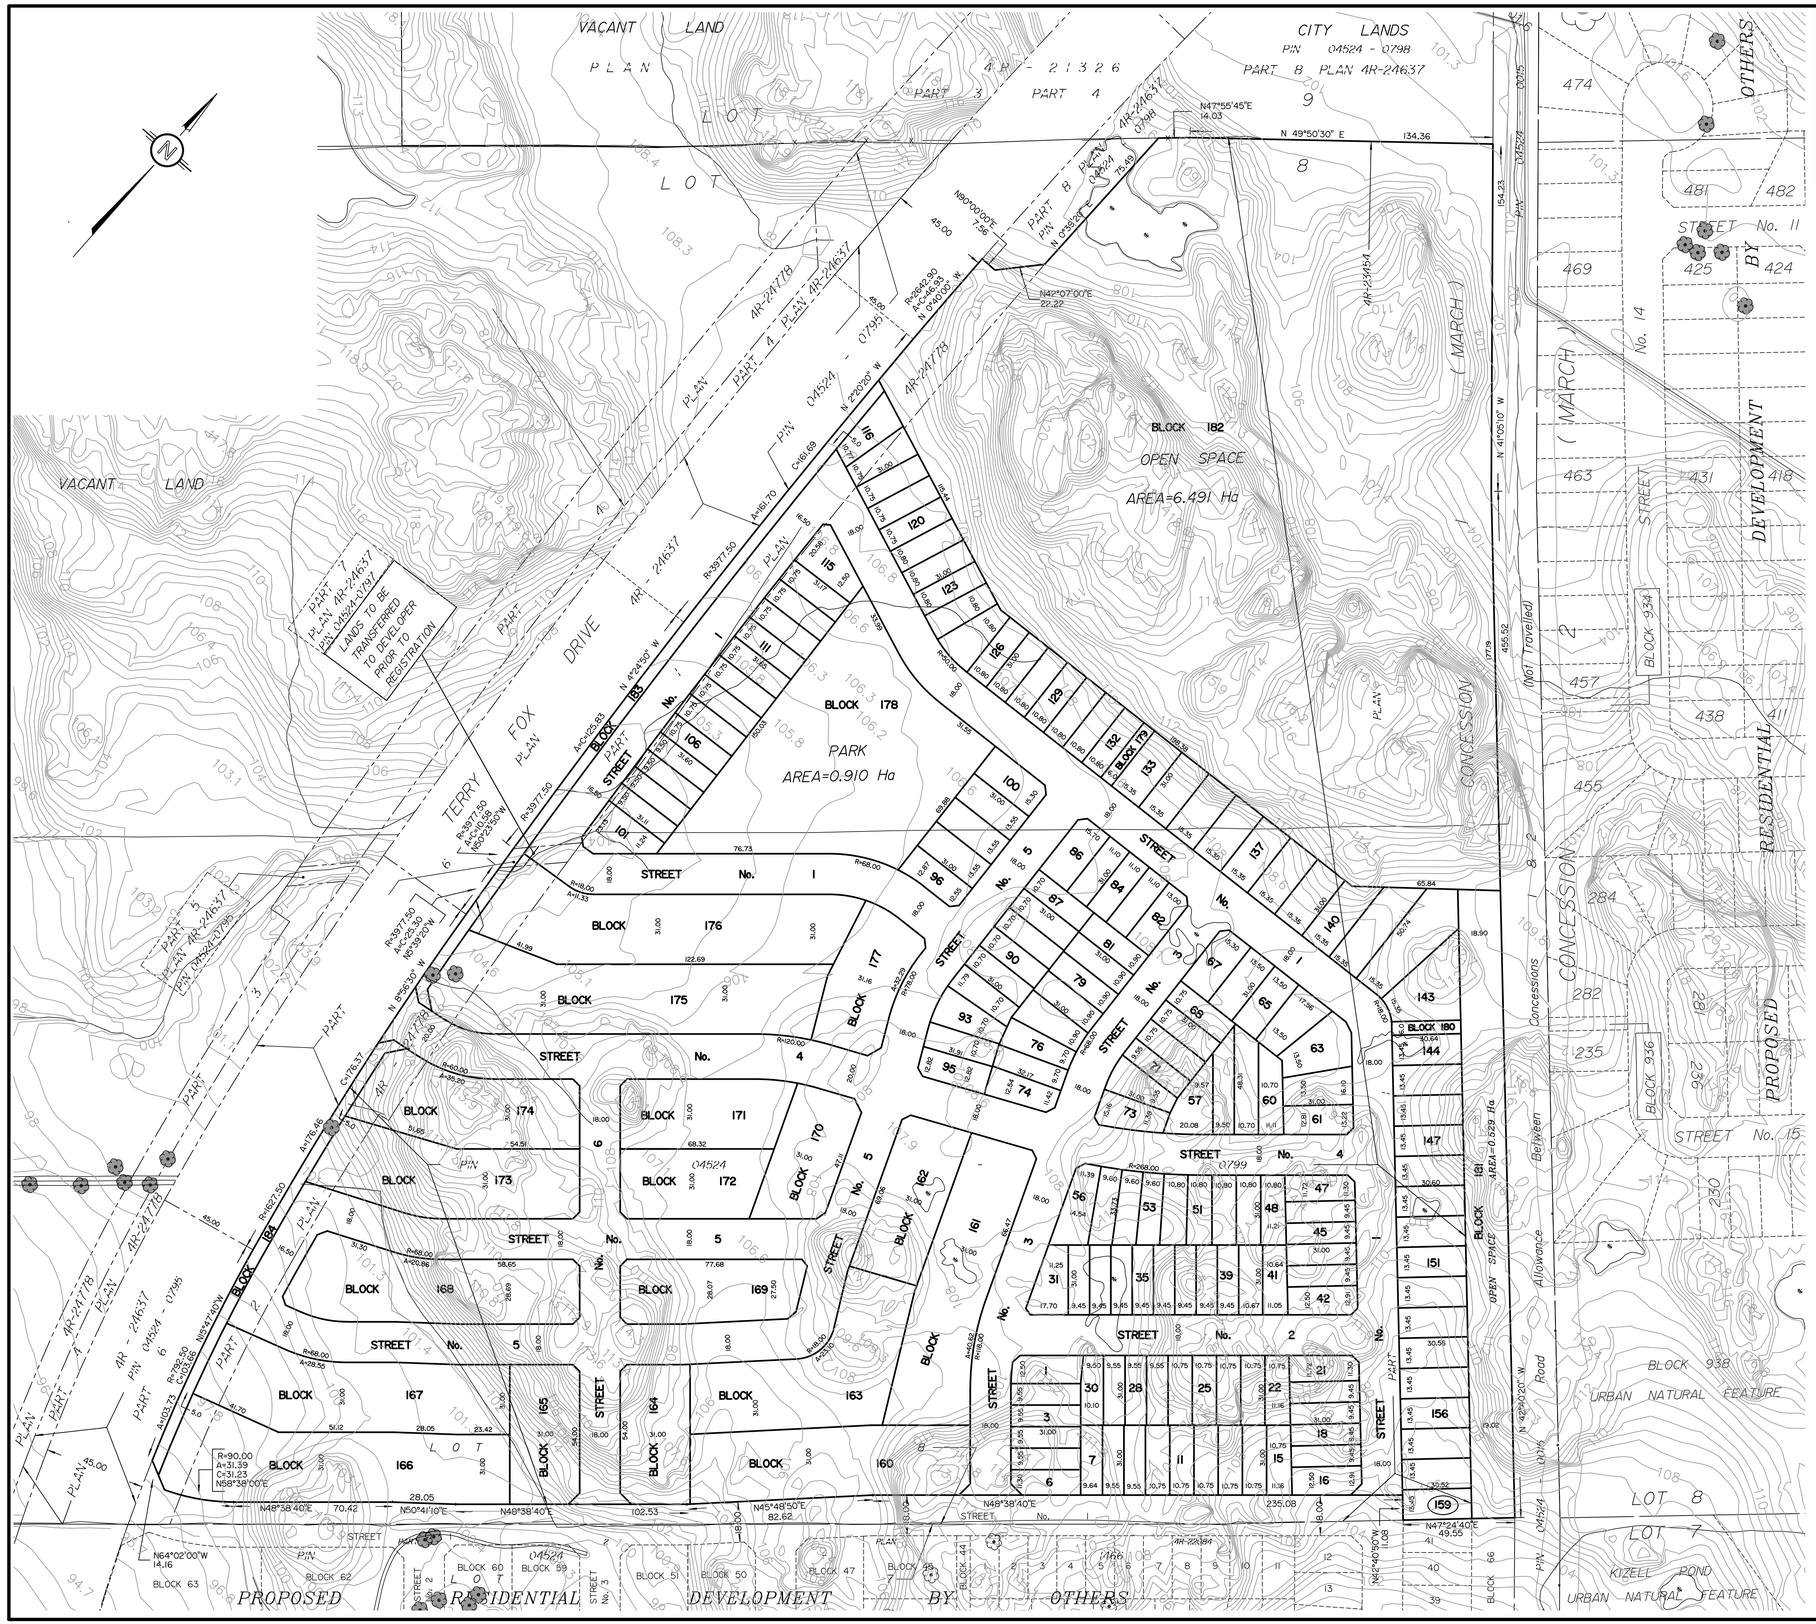

SUBJECT TO THE CONDITIONS, IF ANY, SET FORTH IN OUR LETTER DATED

_____.

THIS DRAFT PLAN IS APPROVED BY THE CITY OF OTTAWA UNDER SECTION 51 OF THE PLANNING ACT.
THIS _____ DAY OF _____, 20__.

_____
DERRICK MOODIE, MANAGER
DEVELOPMENT REVIEW WEST
PLANNING, INFRASTRUCTURE AND ECONOMIC DEVELOPMENT DEPARTMENT, CITY OF OTTAWA

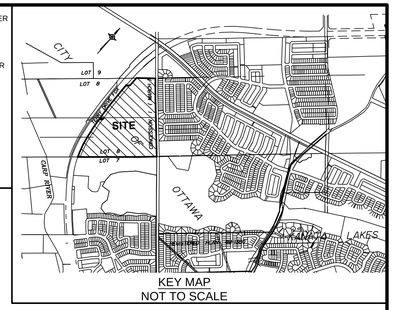

KEY MAP
NOT TO SCALE

DRAFT PLAN OF SUBDIVISION OF

PART OF LOT 8
CONCESSION 1

Geographic Township of March

CITY OF OTTAWA

Prepared by Annis , O'Sullivan , Vollebekk Ltd.

Scale 1 : 1250

50 37.5 25 12.5 0 25 50 Metres

Metric
DISTANCES SHOWN ON THIS PLAN ARE IN METRES AND CAN BE CONVERTED TO FEET BY DIVIDING BY 0.3048

SURVEYOR'S CERTIFICATE

I CERTIFY THAT :
The boundaries of the lands to be subdivided and their relationship to adjoining lands have been accurately and correctly shown.

_____ Date

_____
Edward M. Lancaster
ONTARIO LAND SURVEYOR

OWNER'S CERTIFICATE

This is to certify that I am the owner / agent of the lands to be subdivided and that this plan was prepared in accordance with our instructions.

_____ Date

_____
Steve Grandmont , Chief Operating Officer
Richcraft Homes Ltd.
I have the authority to bind the corporation

ADDITIONAL INFORMATION REQUIRED UNDER SECTION 51-17 OF THE PLANNING ACT

(a) see plan
(b) see plan
(c) see plan
(d) residential housing, open space and parkland
(e) see plan
(f) see plan
(g) see plan
(h) City of Ottawa
(i) see soils report
(j) see plan
(k) sanitary, storm sewers, municipal water, bell, hydro, cable and gas to be available
(l) see plan

Ontario Land Surveyors
ANNIS, O'SULLIVAN, VOLLEBEKK LTD.
14 Concourse Gate, Suite 500
Nepean, Ont. K2E 7S6
Phone: (613) 727-0850 / Fax: (613) 727-1079
Email: Nepean@aovltd.com

Job. No. 16683-16 Regional P1 L1 B CI MA DPS F | N