SUBJECT TO THE CONDITIONS, IF ANY, SET FORTH IN OUR LETTER DATED

THIS DRAFT PLAN IS APPROVED BY THE CITY OF OTTAWA UNDER SECTION 51 OF THE PLANNING ACT.
THIS ____ DAY OF _____ 20__.

ADAM BROWN, MANAGER
DEVELOPMENT REVIEW-RURAL
PLANNING, INFRASTRUCTURE AND ECONOMIC
DEVELOPMENT DEPARTMENT, CITY OF OTTAWA

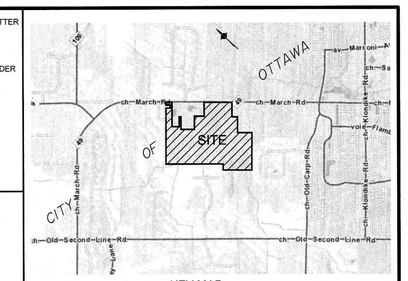

KEY MAP
NOT TO SCALE

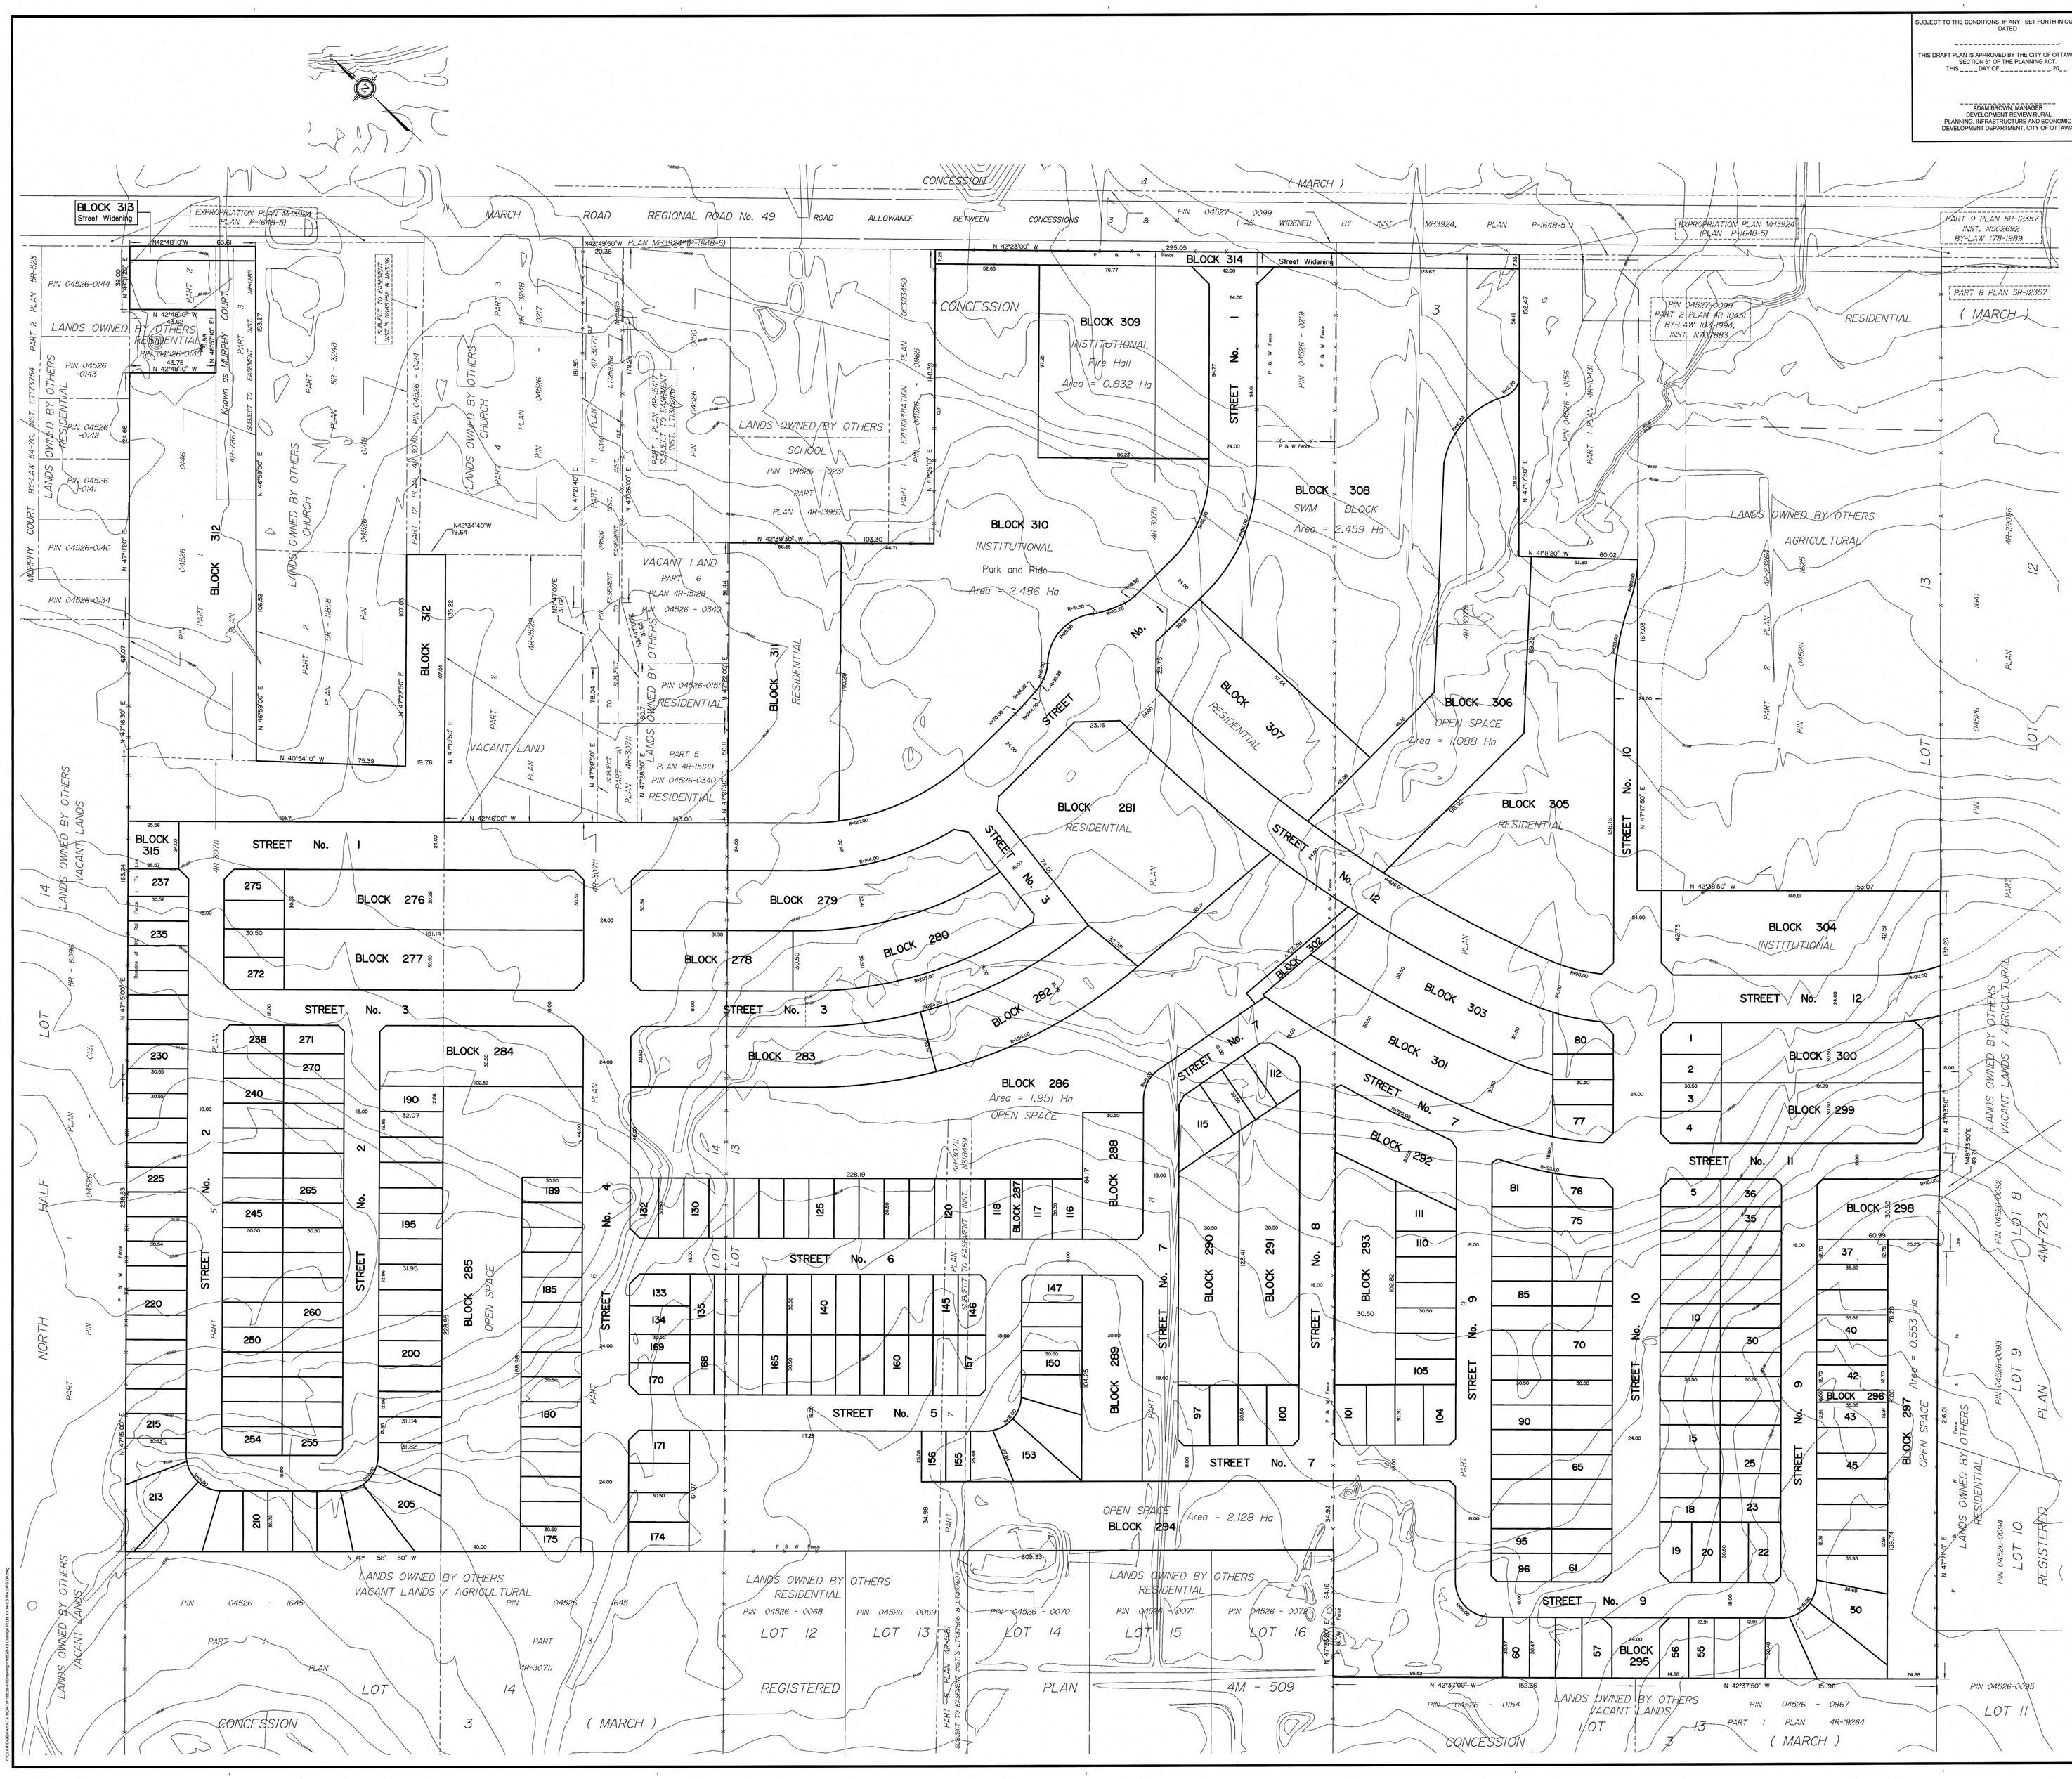

DRAFT PLAN OF SUBDIVISION OF
PART OF LOTS 13 And 14
CONCESSION 3
Geographic Township of March
CITY OF OTTAWA
Prepared by Annis , O'Sullivan , Vollebekk Ltd.

Scale 1 : 1000
40 30 20 10 0 20 40 Metres

Metric
DISTANCES SHOWN ON THIS PLAN ARE IN METRES AND CAN BE CONVERTED TO FEET BY DIVIDING BY 0.3048

Surveyor's Certificate
I CERTIFY THAT :
The boundaries of the lands to be subdivided and their relationship to adjoining lands have been accurately and correctly shown.

July 26/2018
Date

Andre Roy
Ontario Land Surveyor

OWNER'S CERTIFICATE

This is to certify that we are the owners of the lands to be subdivided and that this plan was prepared in accordance with our instructions.

Date

Jim Burghout
CU DEVELOPMENTS INC.
I have the authority to bind the corporation.

ADDITIONAL INFORMATION REQUIRED UNDER SECTION 51-17 OF THE PLANNING ACT

(a) see plan
(b) see plan
(c) see plan
(d) residential housing, institutional, storm water management, open space
(e) see plan
(f) see plan
(g) see plan
(h) City of Ottawa
(i) see soils report
(j) see plan
(k) sanitary, storm sewers, municipal water, bell, hydro, cable and gas to be available
(l) see plan

REVISION SCHEDULE

NO.	REVISION	DATE	BY
6	Add lands from PIN 0219	June 20, 2018	AR
5	Remove lands from PIN 0124	June 20, 2018	AR
4	REVISIONS	MAY 25, 2018	N
3	REVISIONS	MAY 16, 2018	N
2	REVISIONS	MAY 3, 2018	N
1	PLAN PREPARED	2017	N

Ontario Land Surveyors
ANNIS, O'SULLIVAN, VOLLEBEKK LTD.
14 Concourse Gate, Suite 500
Nepean, Ont. K2E 7S6
Phone: (613) 727-0850 / Fax: (613) 727-1079
Email: nepean@aovltd.com

Job No. 16028-18 Cordge Pt Lts 13 14 C3 MA DPS D6 N