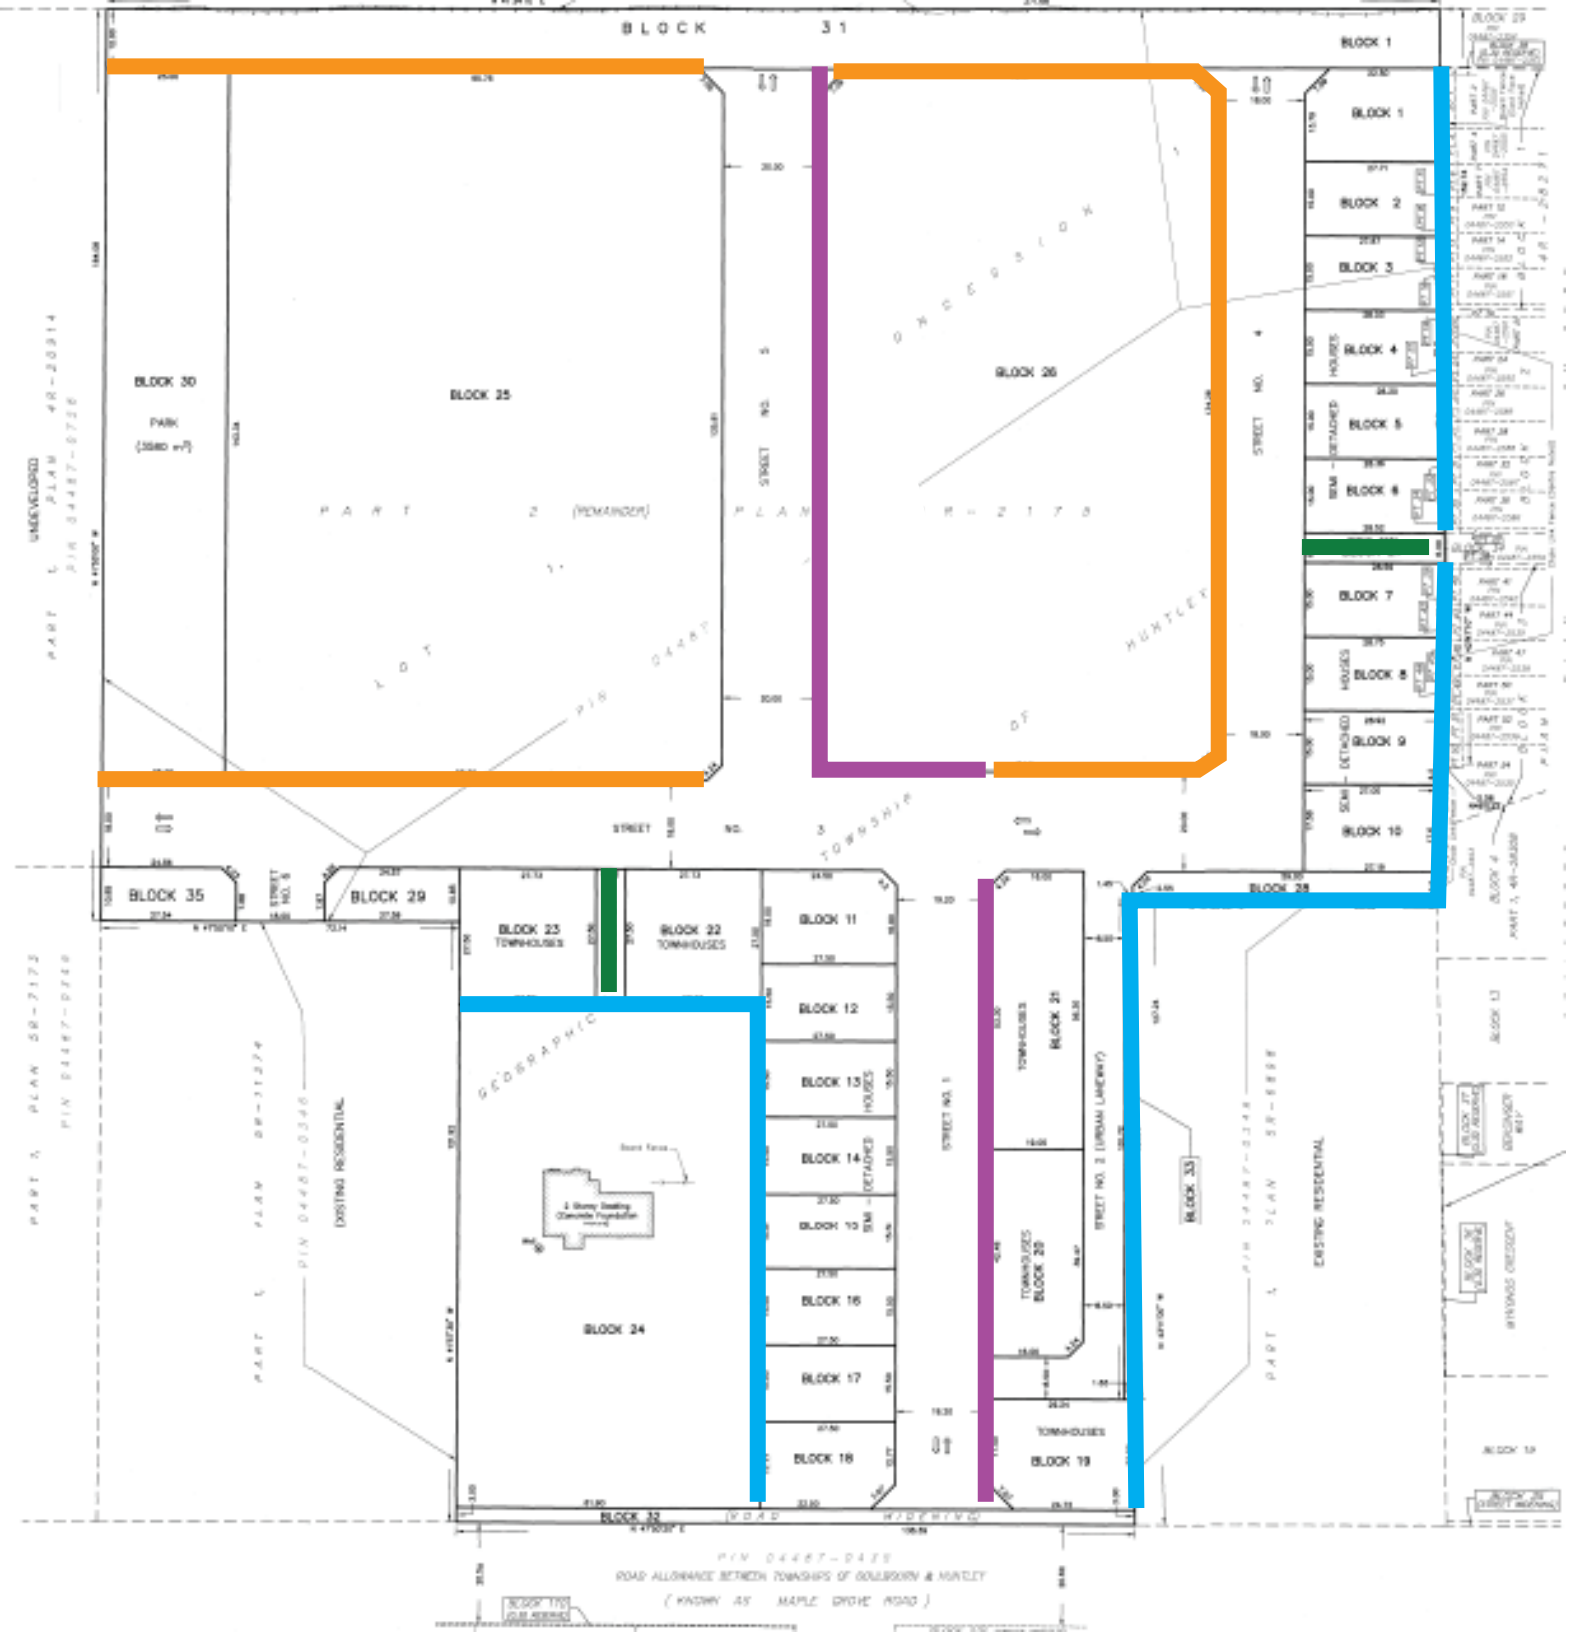
BLOCK 31
BLOCK 30
PARK
BLOCK 25
BLOCK 26
BLOCK 1
BLOCK 2
BLOCK 3
BLOCK 4
BLOCK 5
BLOCK 6
BLOCK 7
BLOCK 8
BLOCK 9
BLOCK 10
BLOCK 35
BLOCK 29
BLOCK 23
TOWNHOUSES
BLOCK 22
TOWNHOUSES
BLOCK 11
BLOCK 12
BLOCK 13
BLOCK 14
BLOCK 15
BLOCK 16
BLOCK 17
BLOCK 18
BLOCK 21
TOWNHOUSES
BLOCK 20
TOWNHOUSES
BLOCK 19
TOWNHOUSES
BLOCK 24
BLOCK 27
BLOCK 28
BLOCK 33
BLOCK 32
ROAD WIDENING
EXISTING RESIDENTIAL
GEOGRAPHIC TOWNSHIP OF HUNTLEY
ROAD ALLOWANCE BETWEEN TOWNSHIPS OF GOULBOURN & HUNTLEY
(KNOWN AS MAPLE GROVE ROAD)
Multi-Use Pathway
Sidewalk
Pedestrian Walkway
Privacy Fence