NOTICE OF APPLICATION
No. OC1762198

I REQUIRE THIS PLAN TO BE DEPOSITED UNDER THE LAND TITLES ACT.
DATE: Feb. 9/16
J. ANDREW SHELP
ONTARIO LAND SURVEYOR

PLAN 4R-29468
RECEIVED AND DEPOSITED
DATE: 14 April 2016
M. Wasacz
REPRESENTATIVE FOR LAND REGISTRAR FOR THE LAND TITLES DIVISION OF OTTAWA-CARLETON NO. 4.

SCHEDULE

PART	LOT	CONCESSION	PIN
1	PART OF 22	1 (RIDEAU FRONT)	ALL OF 04330-0356

PLAN OF SURVEY OF
PART OF LOT 22
CONCESSION 1 (RIDEAU FRONT)
Geographic Township of Gloucester
CITY OF OTTAWA
Surveyed by Annis, O'Sullivan, Vollebekk Ltd.

Scale 1 : 750
30 22.5 15 7.5 0 15 30 Metres

Metric
DISTANCES AND COORDINATES SHOWN ON THIS PLAN ARE IN METRES AND CAN BE CONVERTED TO FEET BY DIVIDING BY 0.3048.

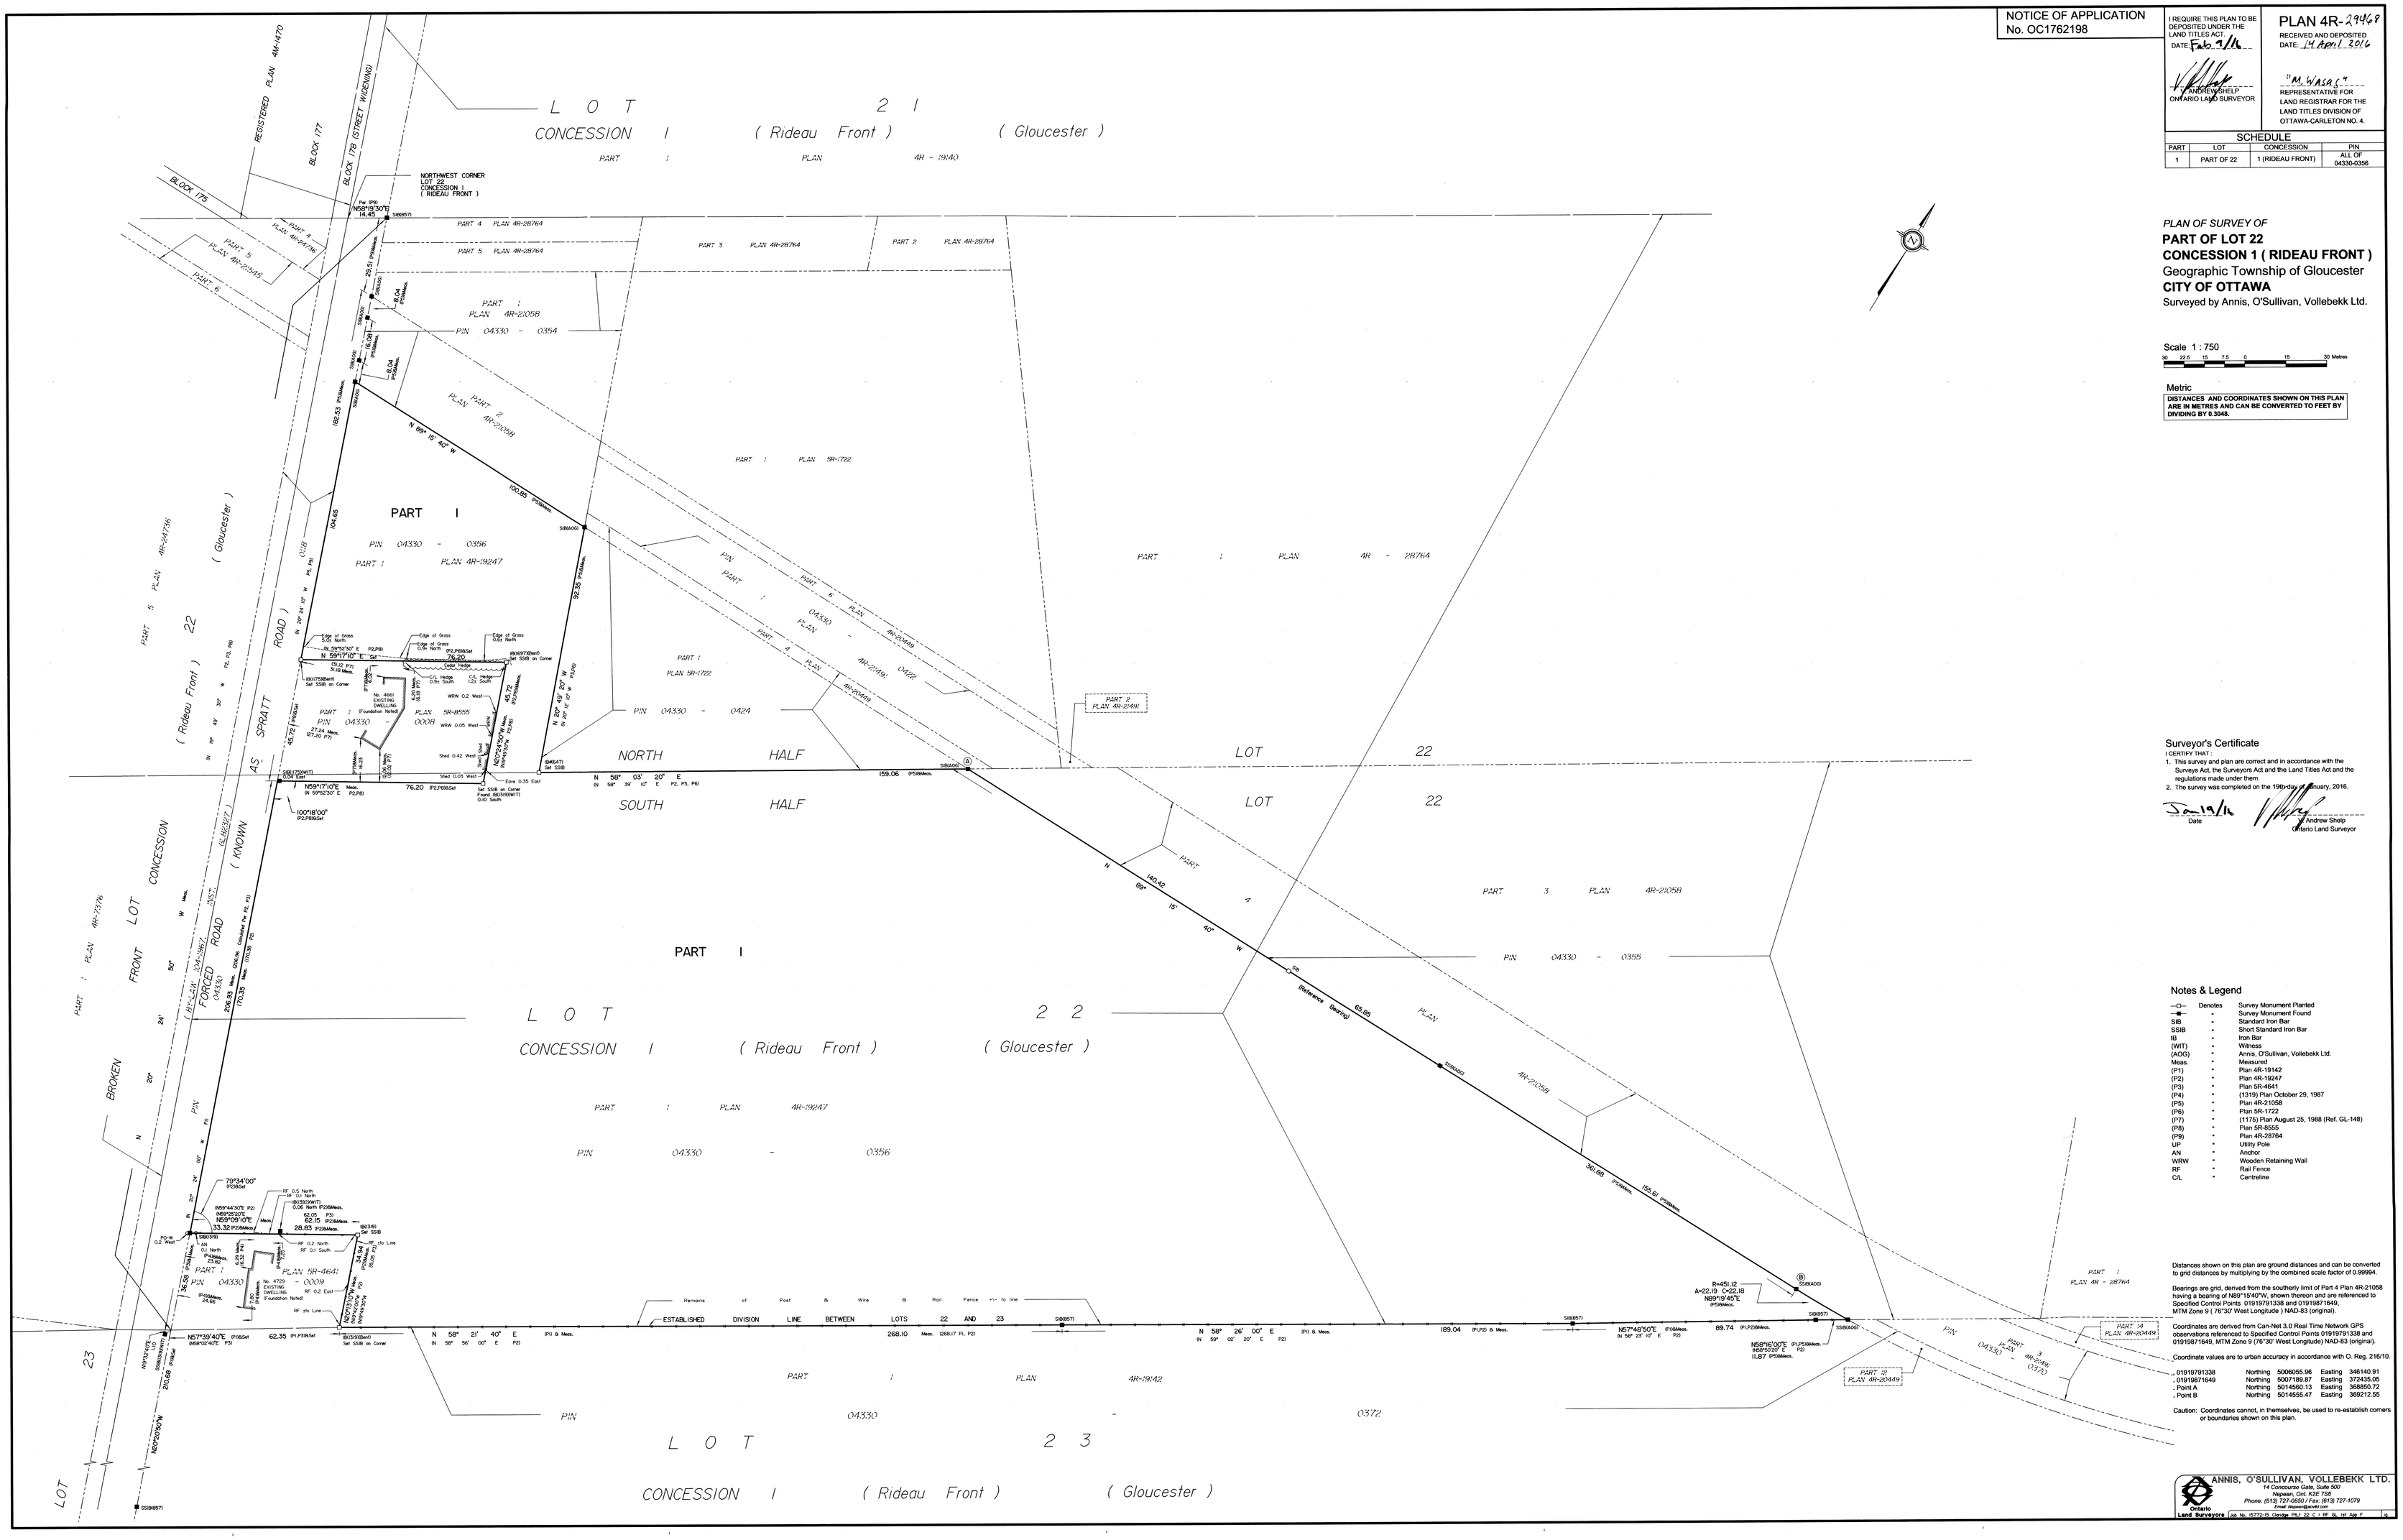
LOT 21 CONCESSION I (Rideau Front) (Gloucester)
PART : PLAN 4R - 19140
REGISTERED PLAN 4M-1470
BLOCK 177
BLOCK 178 (STREET WIDENING)
BLOCK 175
NORTHWEST CORNER LOT 22 CONCESSION I (RIDEAU FRONT)
Iron (FD) N58°19'30"E 14.45 SIB(WIT)
PART 4 PLAN 4R-28764
PART 5 PLAN 4R-28764
PART 3 PLAN 4R-28764
PART 2 PLAN 4R-28764
PART 4 PLAN 4R-21736
PART 5 PLAN 4R-21736
PART 6
PART : PLAN 4R-21058B
PIN 04330 - 0354
PART 2 PLAN 4R-21058B
PART : PLAN 5R-1722
PART I
PIN 04330 - 0356
PART : PLAN 4R-19247
PART : PLAN 4R - 28764
PIN 04330 - 0424
PART 2 PLAN 4R-20449
PART 4 PLAN 4R-20449
PART 2 PLAN 4R-20449
PART 1 PLAN 4R-20449
PART 12 PLAN 4R-20449
PART 14 PLAN 4R-20449
PART 1 PLAN 4R-21736
(Rideau Front) 22 (Gloucester)
AS SPRATT ROAD
(KNOWN FORCED ROAD)
FRONT LOT CONCESSION
BROKEN
NORTH HALF LOT 22
SOUTH HALF LOT 22
PART I
LOT 22 CONCESSION I (Rideau Front) (Gloucester)
LOT 23 CONCESSION I (Rideau Front) (Gloucester)
ESTABLISHED DIVISION LINE BETWEEN LOTS 22 AND 23
Remains of Post & Wire & Rail Fence +/- to line
N 59°17'10" E 76.20 P2,P8&Set
N 59°17'10" E Meas. 76.20 P2,P8&Set
100°18'00" P2,P8&Set
N 59°17'40" E 62.35 P1,P3&Set
N 58° 03' 20" E 159.06 P5&Meas.
N 58° 21' 40" E 268.10 Meas. (268.17 P1, P2)
N 58° 26' 00" E 189.04 P1,P2) & Meas.
N 57°46'50"E 89.74 P1,P2&Meas.
N58°16'00"E P1,P3&Meas. 11.87 P5&Meas.
N 58° 02' 20" E P2)
N 58° 56' 00" E P2)
N 58° 39' 10" E P2, P3, P8)
N 58° 49' 30" W
N 59°44'30"E P2)
N59°25'20"E
N59°09'10"E
79°34'00" P2&Set
N59°15'30"E 2.04 Calc
N59°25'50"E P2,P8)
N59°15'30"E 14.45
N58°25'50"W Meas. N58°25'50"W P2,P8)
N58°25'50"W 76.20 P2,P8&Set
N58°25'50"W 206.36 Meas. Calculated & P1, P3
N58°25'50"W 205.68 P1&Set
N57°39'40"E P1&Set
N58°02'40"E P3)
N 20° 49' 30" W
N 20° 49' 30" W
N 20° 49' 30" W