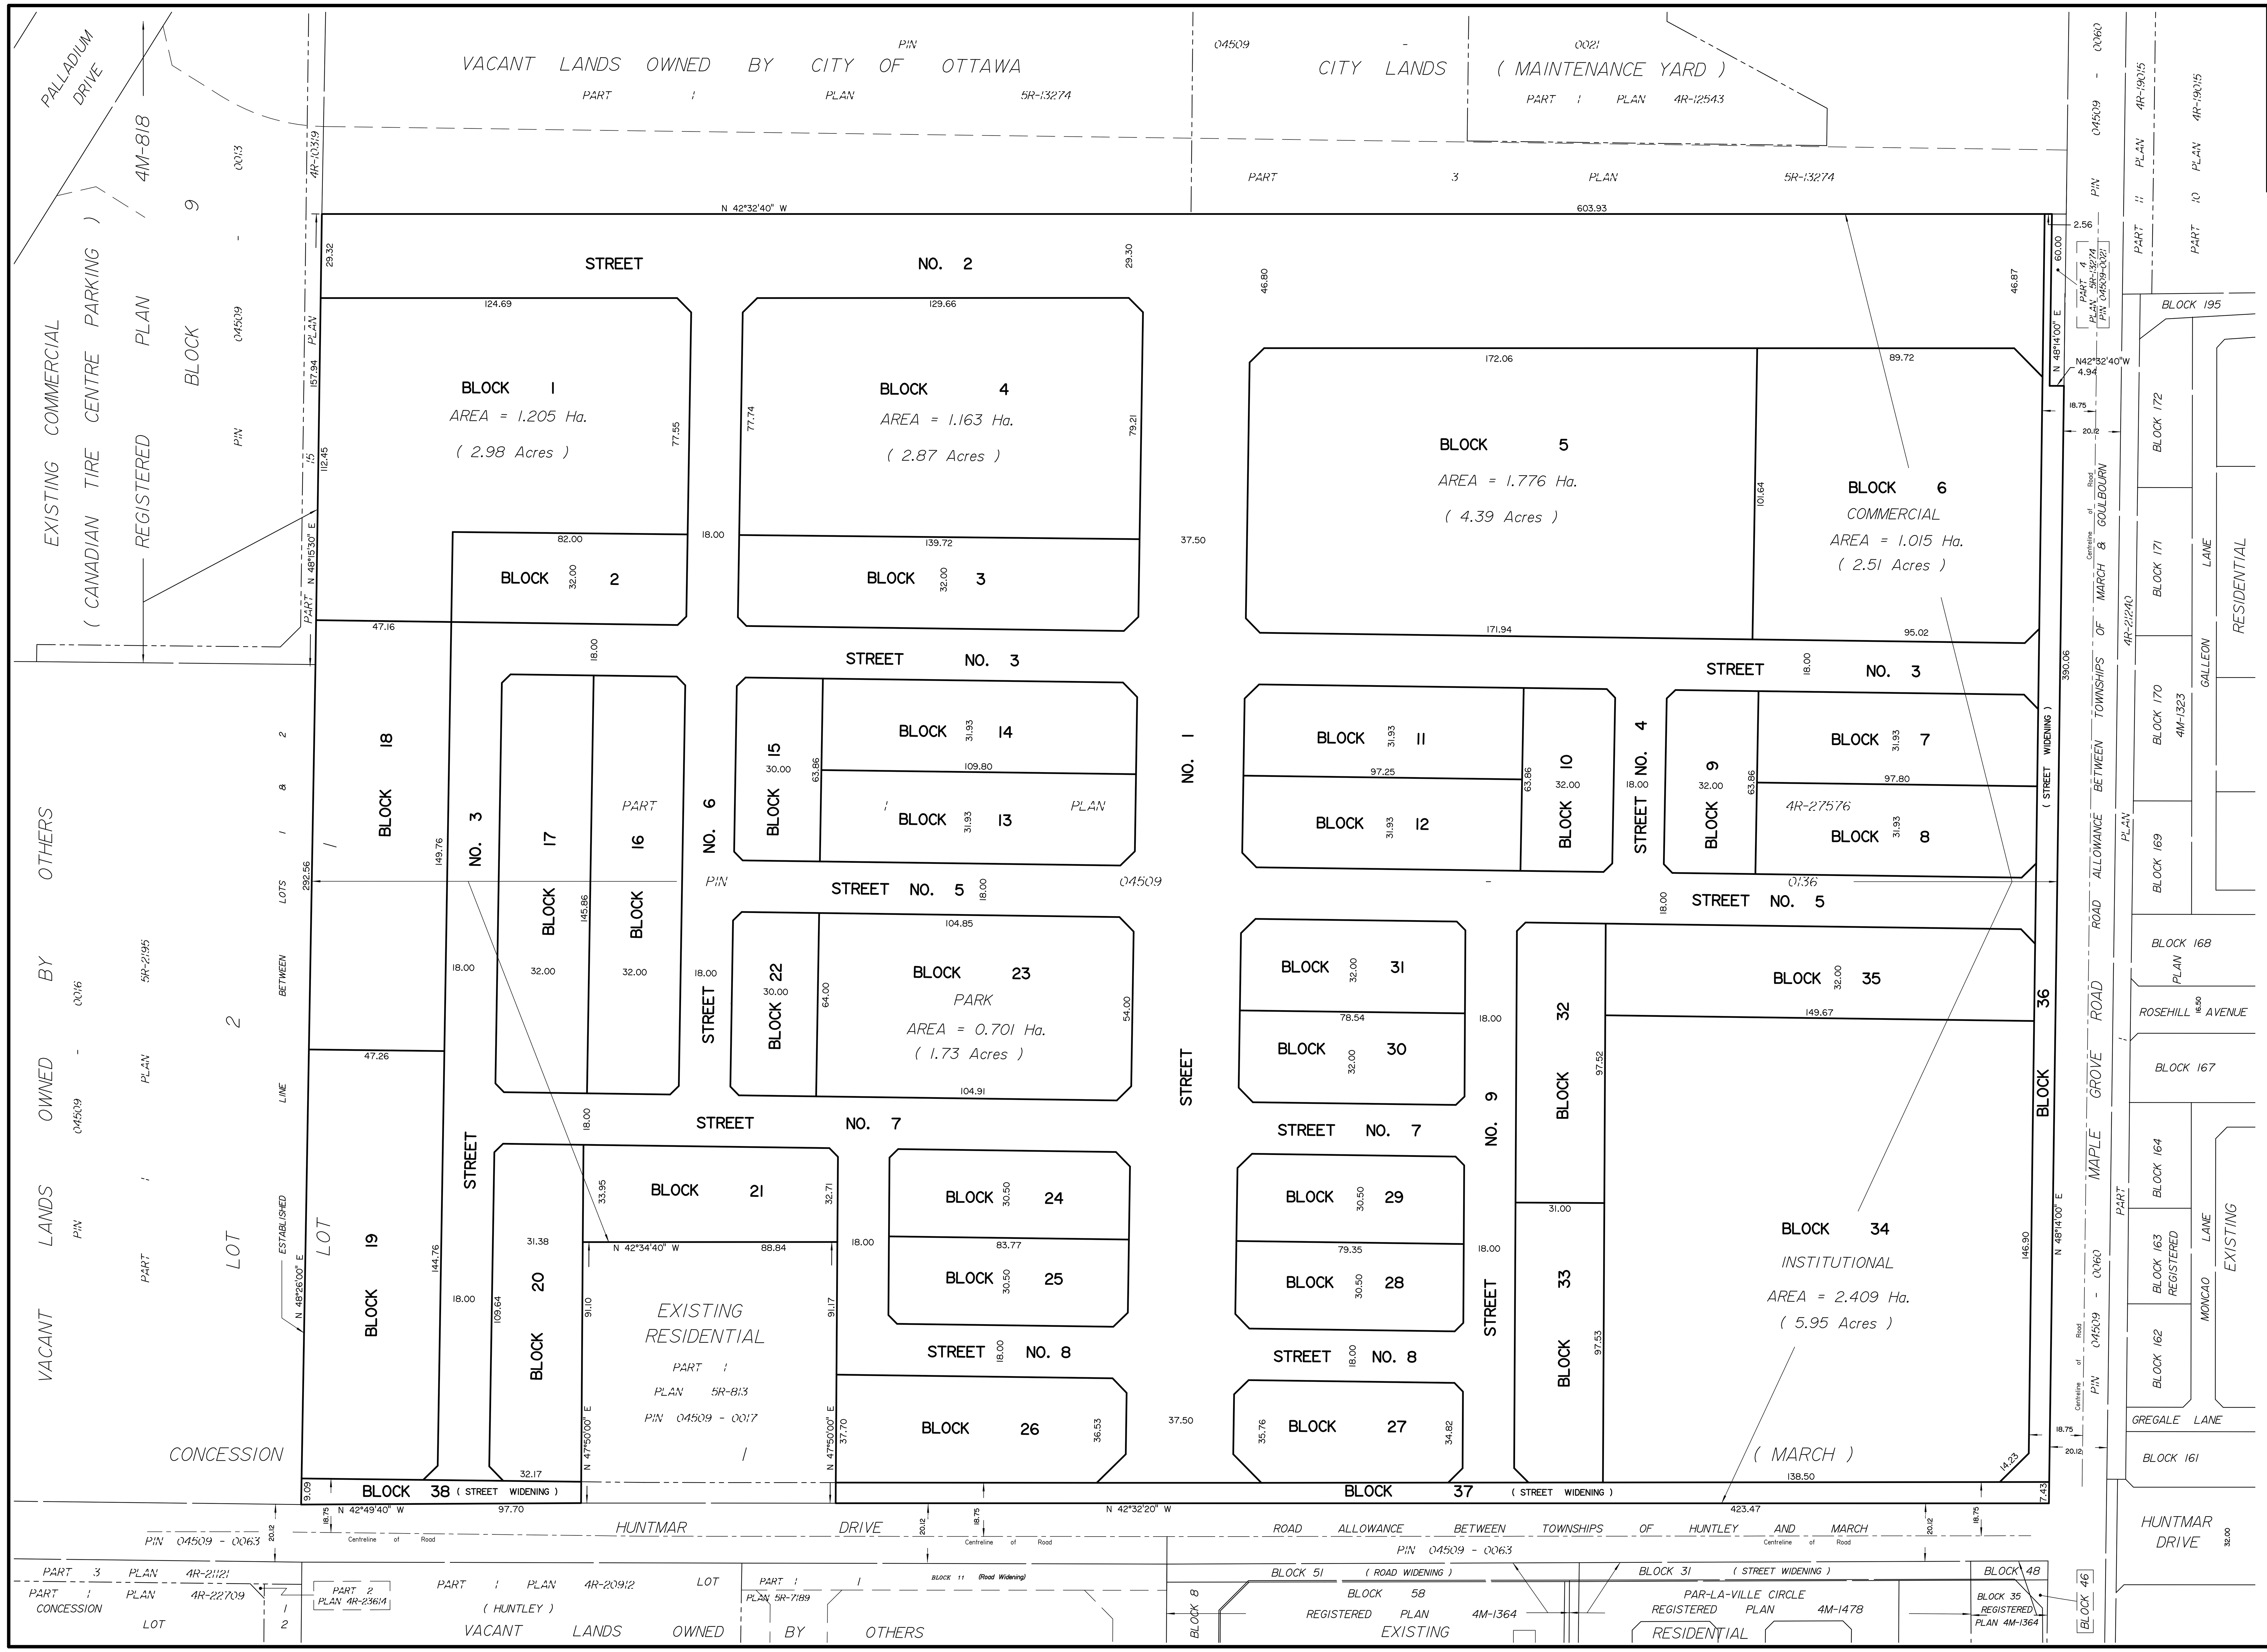

SUBJECT TO THE CONDITIONS, IF ANY, SET FORTH IN OUR LETTER DATED

________________________.

THIS DRAFT PLAN IS APPROVED BY THE CITY OF OTTAWA UNDER SECTION 51 OF THE PLANNING ACT.
THIS ____ DAY OF ____________, 20__ .

____

DERRICK MOODIE, MANAGER
DEVELOPMENT REVIEW-WEST
PLANNING, INFRASTRUCTURE AND ECONOMIC
DEVELOPMENT DEPARTMENT, CITY OF OTTAWA

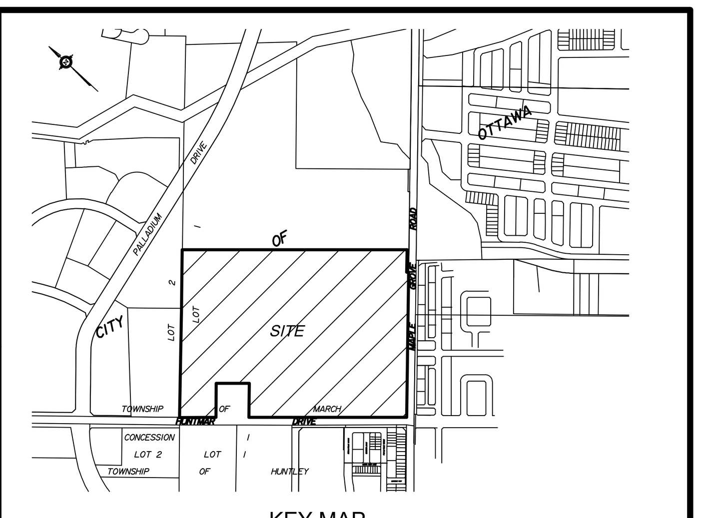

KEY MAP
NOT TO SCALE

DRAFT PLAN OF SUBDIVISION OF

PART OF LOT 1
CONCESSION 1

Geographic Township of March

CITY OF OTTAWA

Prepared by Annis , O'Sullivan , Vollebekk Ltd.

Scale 1 : 1000

40 30 20 10 0 20 40 Metres

Metric

DISTANCES SHOWN ON THIS PLAN ARE IN METRES AND CAN BE CONVERTED TO FEET BY DIVIDING BY 0.3048

SURVEYOR'S CERTIFICATE

I CERTIFY THAT :
The boundaries of the lands to be subdivided and their relationship to adjoining lands have been accurately and correctly shown.

__________ Date

____
Andre Roy
ONTARIO LAND SURVEYOR

OWNER'S CERTIFICATE

This is to certify that I am the owner / agent of the lands to be subdivided and that this plan was prepared in accordance with my instructions.

__________ Date

____
Marcel Denomme
Urbandale Corporation
I have authority to bind the corporation

ADDITIONAL INFORMATION REQUIRED UNDER SECTION 51-17 OF THE PLANNING ACT

(a) see plan
(b) see plan
(c) see plan
(d) multi-family residential housing, institutional, park land and commercial
(e) see plan
(f) see plan
(g) see plan
(h) City of Ottawa
(i) see soils report
(j) see plan
(k) sanitary, storm sewers, municipal water, bell, hydro, cable and gas to be available
(l) see plan

REVISION SCHEDULE			
NO.	REVISION	DATE	
2	for discussion	Oct. 9, 2019	N
1	PLAN PREPARED	, 2019	N

Ontario Land Surveyors

ANNIS, O'SULLIVAN, VOLLEBEKK LTD.
14 Concourse Gate, Suite 500
Nepean, Ont. K2E 7S6
Phone: (613) 727-0850 / Fax: (613) 727-1079
Email: Nepean@aovltd.com

Job No. 20131-19 Urbandale Pt Lt 1 C1 MA DPS D2 | N