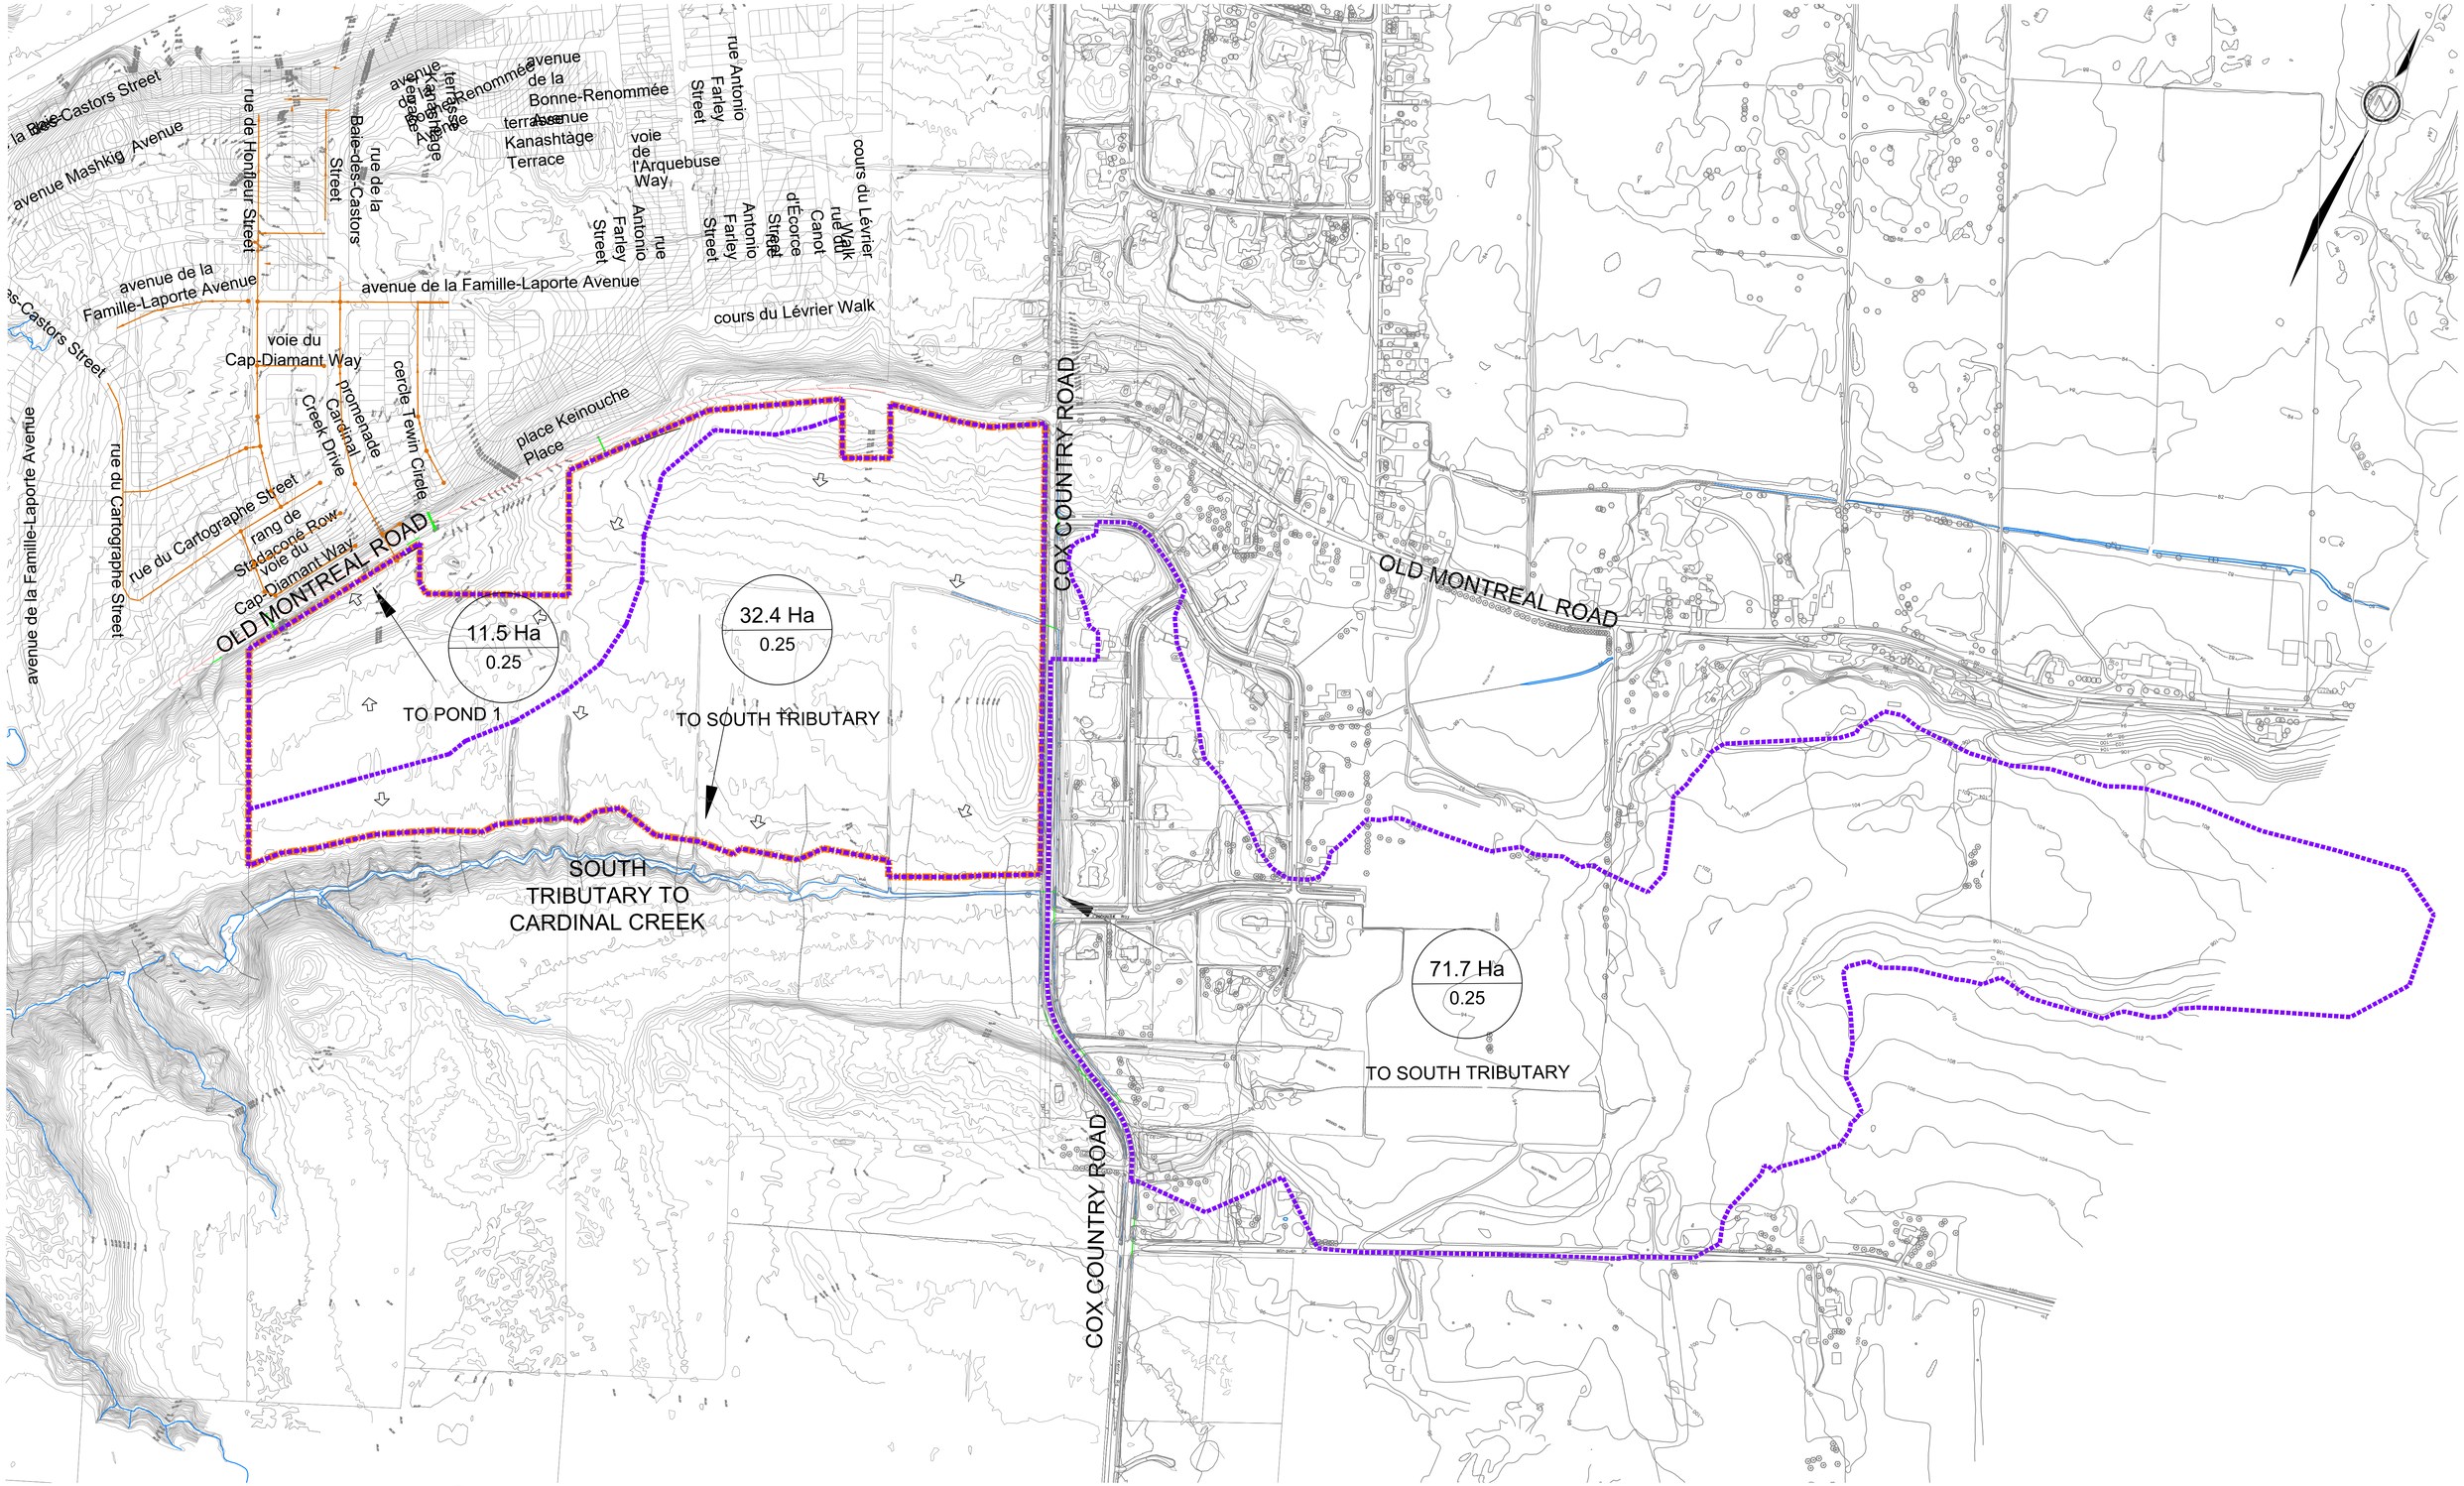

LEGEND

- SUBJECT LANDS
- EXISTING STORM DRAINAGE BOUNDARY
- EXISTING STORM SEWER
- EXISTING STORM MANHOLE

0.24Ha / 0.7 — DRAINAGE AREA IN HECTARES / DRAINAGE AREA

DSEL
120 Iber Road, Unit 103
Stittsville, Ontario, K2S 1E9
Tel. (613) 836-0856
Fax. (613) 836-7183
www.DSEL.ca

CARDINAL CREEK VILLAGE SOUTH

CITY OF OTTAWA

PRE-DEV DRAINAGE PLAN

SCALE:	1:3500	PROJECT No.:	19-1153
DATE:	NOVEMBER 2024	DRAWING:	11