I REQUIRE THIS PLAN TO BE DEPOSITED UNDER THE LAND TITLES ACT.

DATE: Mar 12/19

BRIAN J. WEBSTER
ONTARIO LAND SURVEYOR

PLAN 4R- 31822
RECEIVED AND DEPOSITED
DATE March 14, 2019

REPRESENTATIVE FOR THE LAND REGISTRAR FOR THE LAND TITLES DIVISION OF OTTAWA-CARLETON No. 4

SCHEDULE			
PART		CONCESSION	PIN
1	PART OF 26 PART OF 27	1 (OLD SURVEY)	ALL OF 14526-2267
2			

PART 2 IS SUBJECT TO EASEMENTS PER INST. NO'S OC2556312 AND OC2062083.

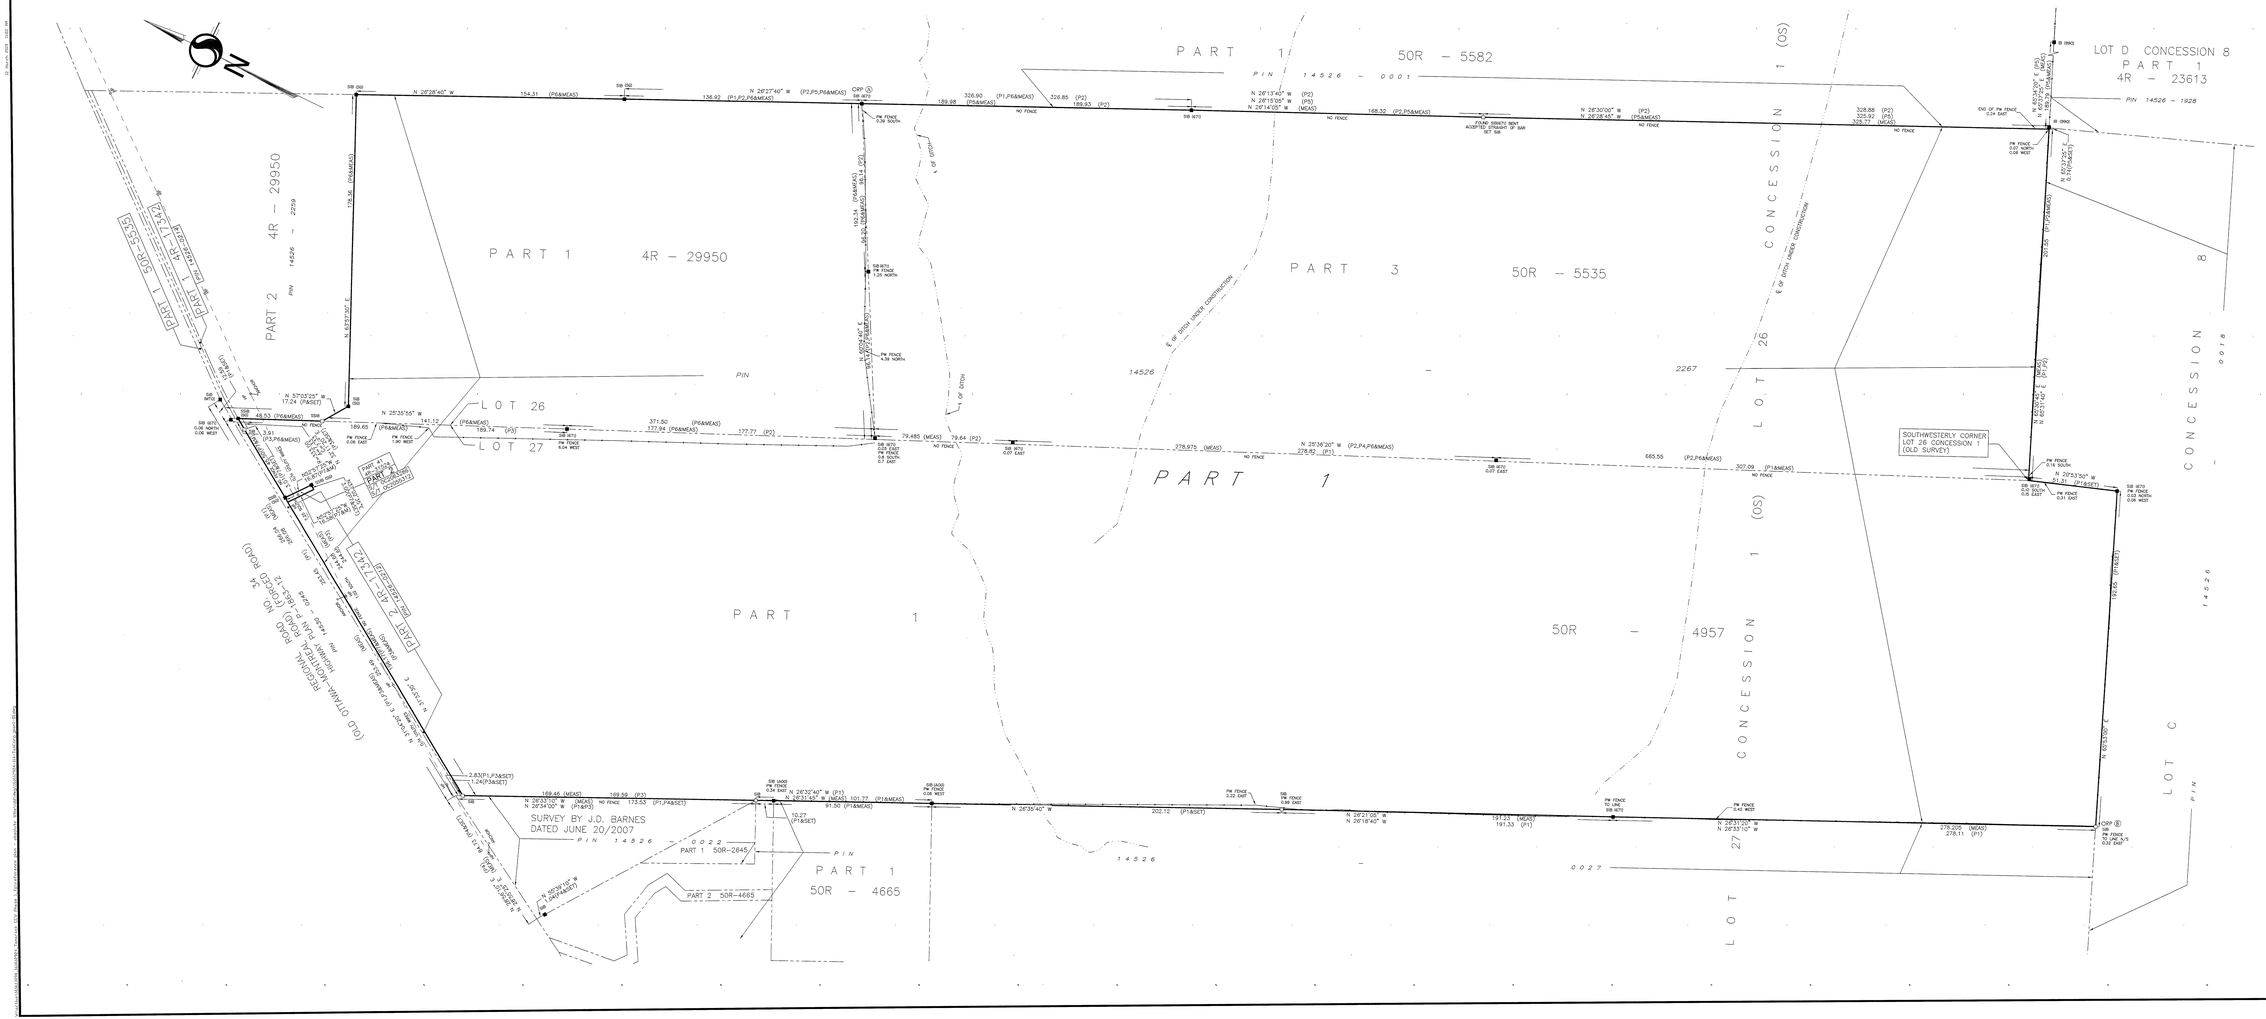
PART 1 50R – 5582
PART 1 4R – 29950
PART 2 4R – 29950
PART 3 50R – 5535
PART 1 50R – 4957
PART 1 50R – 4665
LOT 26
LOT 27
LOT D CONCESSION 8 PART 1 4R – 23613
CONCESSION 1 (OS)
CONCESSION 8
LOT C
SOUTHWESTERLY CORNER LOT 26 CONCESSION 1 (OLD SURVEY)
SURVEY BY J.D. BARNES DATED JUNE 20/2007
PART 1 50R–2645
PART 2 50R–4665
(OLD OTTAWA-HUNTLEY ROAD)
REGIONAL ROAD NO. 34 (OPENED BY PLAN 4R-17342)
PART 2 4R-17342
PART 1 4R-17342
PART 1 50R-5582
PART 1 50R-5535
PART 1 50R-4957
PART 1 4R-29950
PART 1 4R-23613
PART 1 4R-31524
PART 1 4R-17342
PART 1 50R-4665
PART 2 50R-4665
PART 1 50R-2645
PART 2 4R-29950
PART 2 4R-17342
PART 1 4R-17342
PART 2 4R-17342
PART 1 4R-17342
PART 1 4R-17342
PART 1