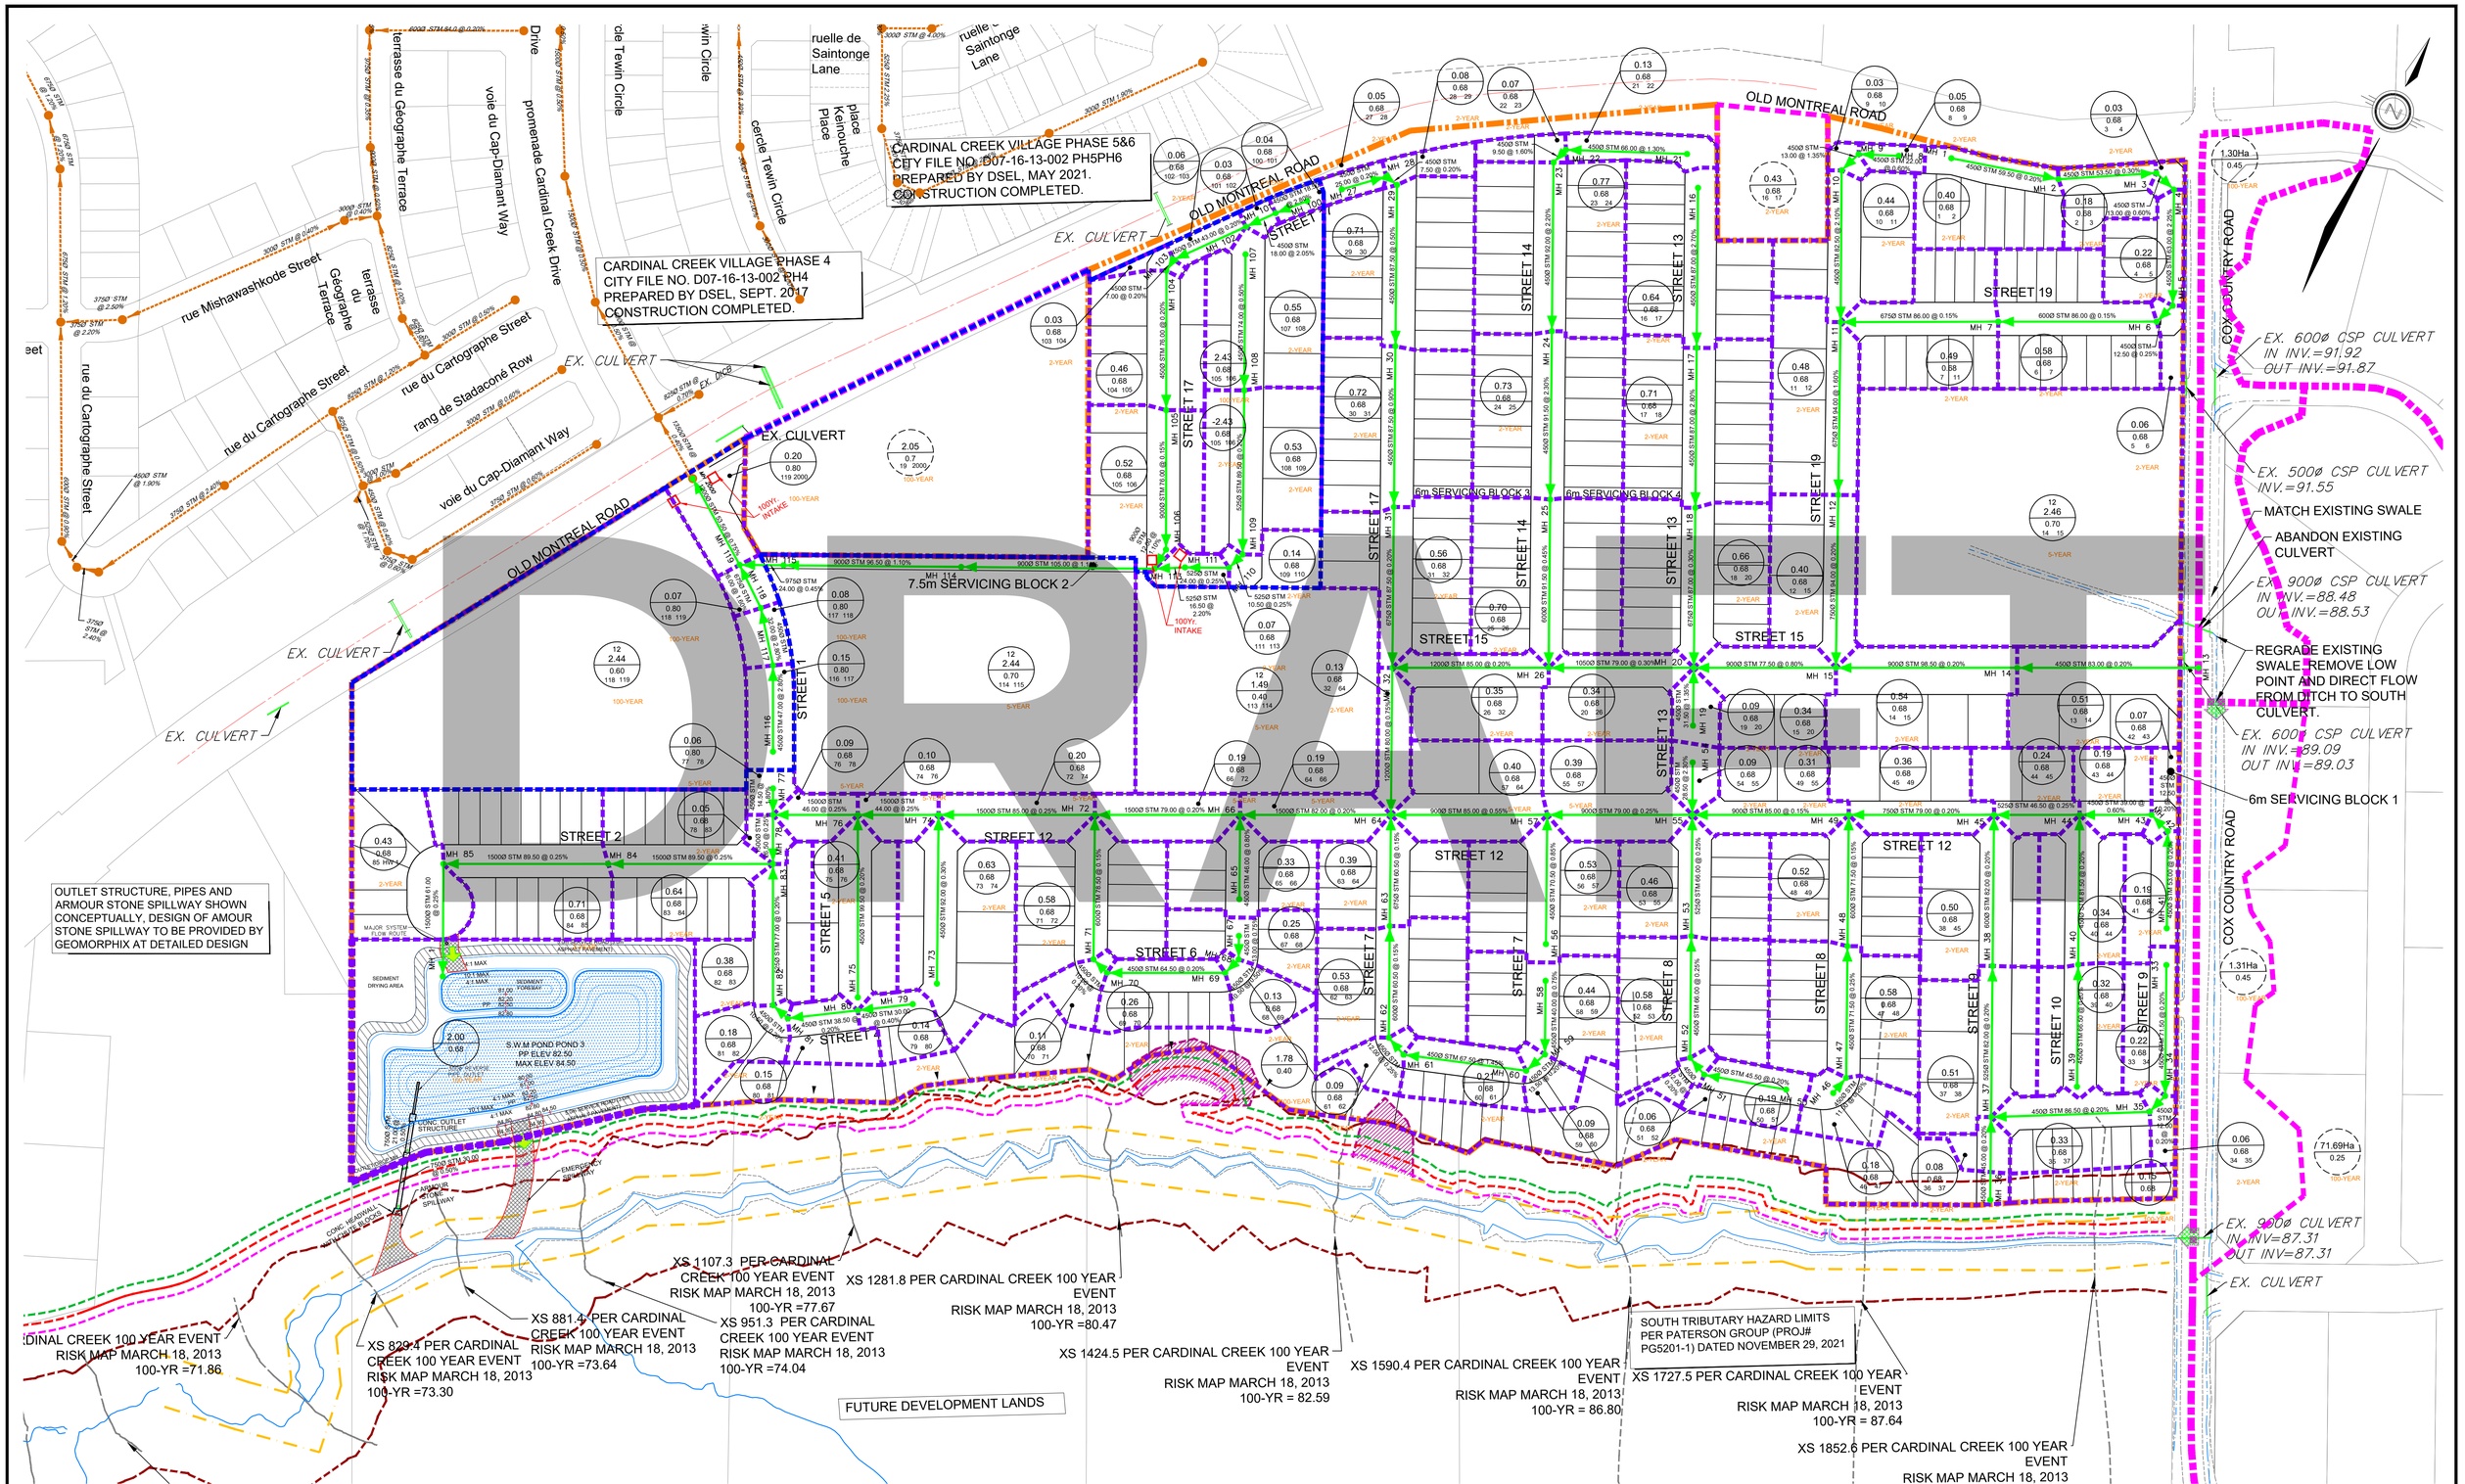

LEGEND

- SUBJECT LANDS
- STORM TRUNK
- EXISTING STORM SEWER
- EXISTING STORM MANHOLE
- STORM DRAINAGE AREA
- 100-YEAR STORM DRAINAGE AREA
- EXTERNAL STORM DRAINAGE AREA
- STORM MANHOLE
- 0.45Ha / 0.66 / 523 / 524 / 2-Year — DRAINAGE AREA / RUNOFF COEFFICIENT / UPSTREAM/DOWNSTREAM MANHOLE
- EXTERNAL DRAINAGE
- 0.24Ha / 0.7 / 445 / 446 / 2-Year — EXTERNAL DRAINAGE AREA IN HECTARES / EXTERNAL RUNOFF COEFFICIENT / UPSTREAM MH / DOWNSTREAM MH / STORM FREQUENCY
- INFILL WORK AREA

SOUTH TRIBUTARY HAZARD LIMITS PER PATERSON GROUP (PROJ# PG5201-1) DATED NOVEMBER 29, 2021:

- EROSION ACCESS ALLOWANCE
- TOE EROSION ALLOWANCE/ LIMIT OF HAZARD LANDS
- STABLE SLOPE ALLOWANCE
- HIGH WATER LINE
- TOP OF SLOPE
- 30m SETBACK FROM NHWM

DSEL
120 Iber Road, Unit 103
Stittsville, Ontario, K2S 1E9
Tel. (613) 836-0856
Fax. (613) 836-7183
www.DSEL.ca

CARDINAL CREEK VILLAGE SOUTH

CITY OF OTTAWA

STORM SERVCING PLAN

SCALE:	1:1500	PROJECT No.:	19-1153
DATE:	OCTOBER 2024	DRAWING:	2