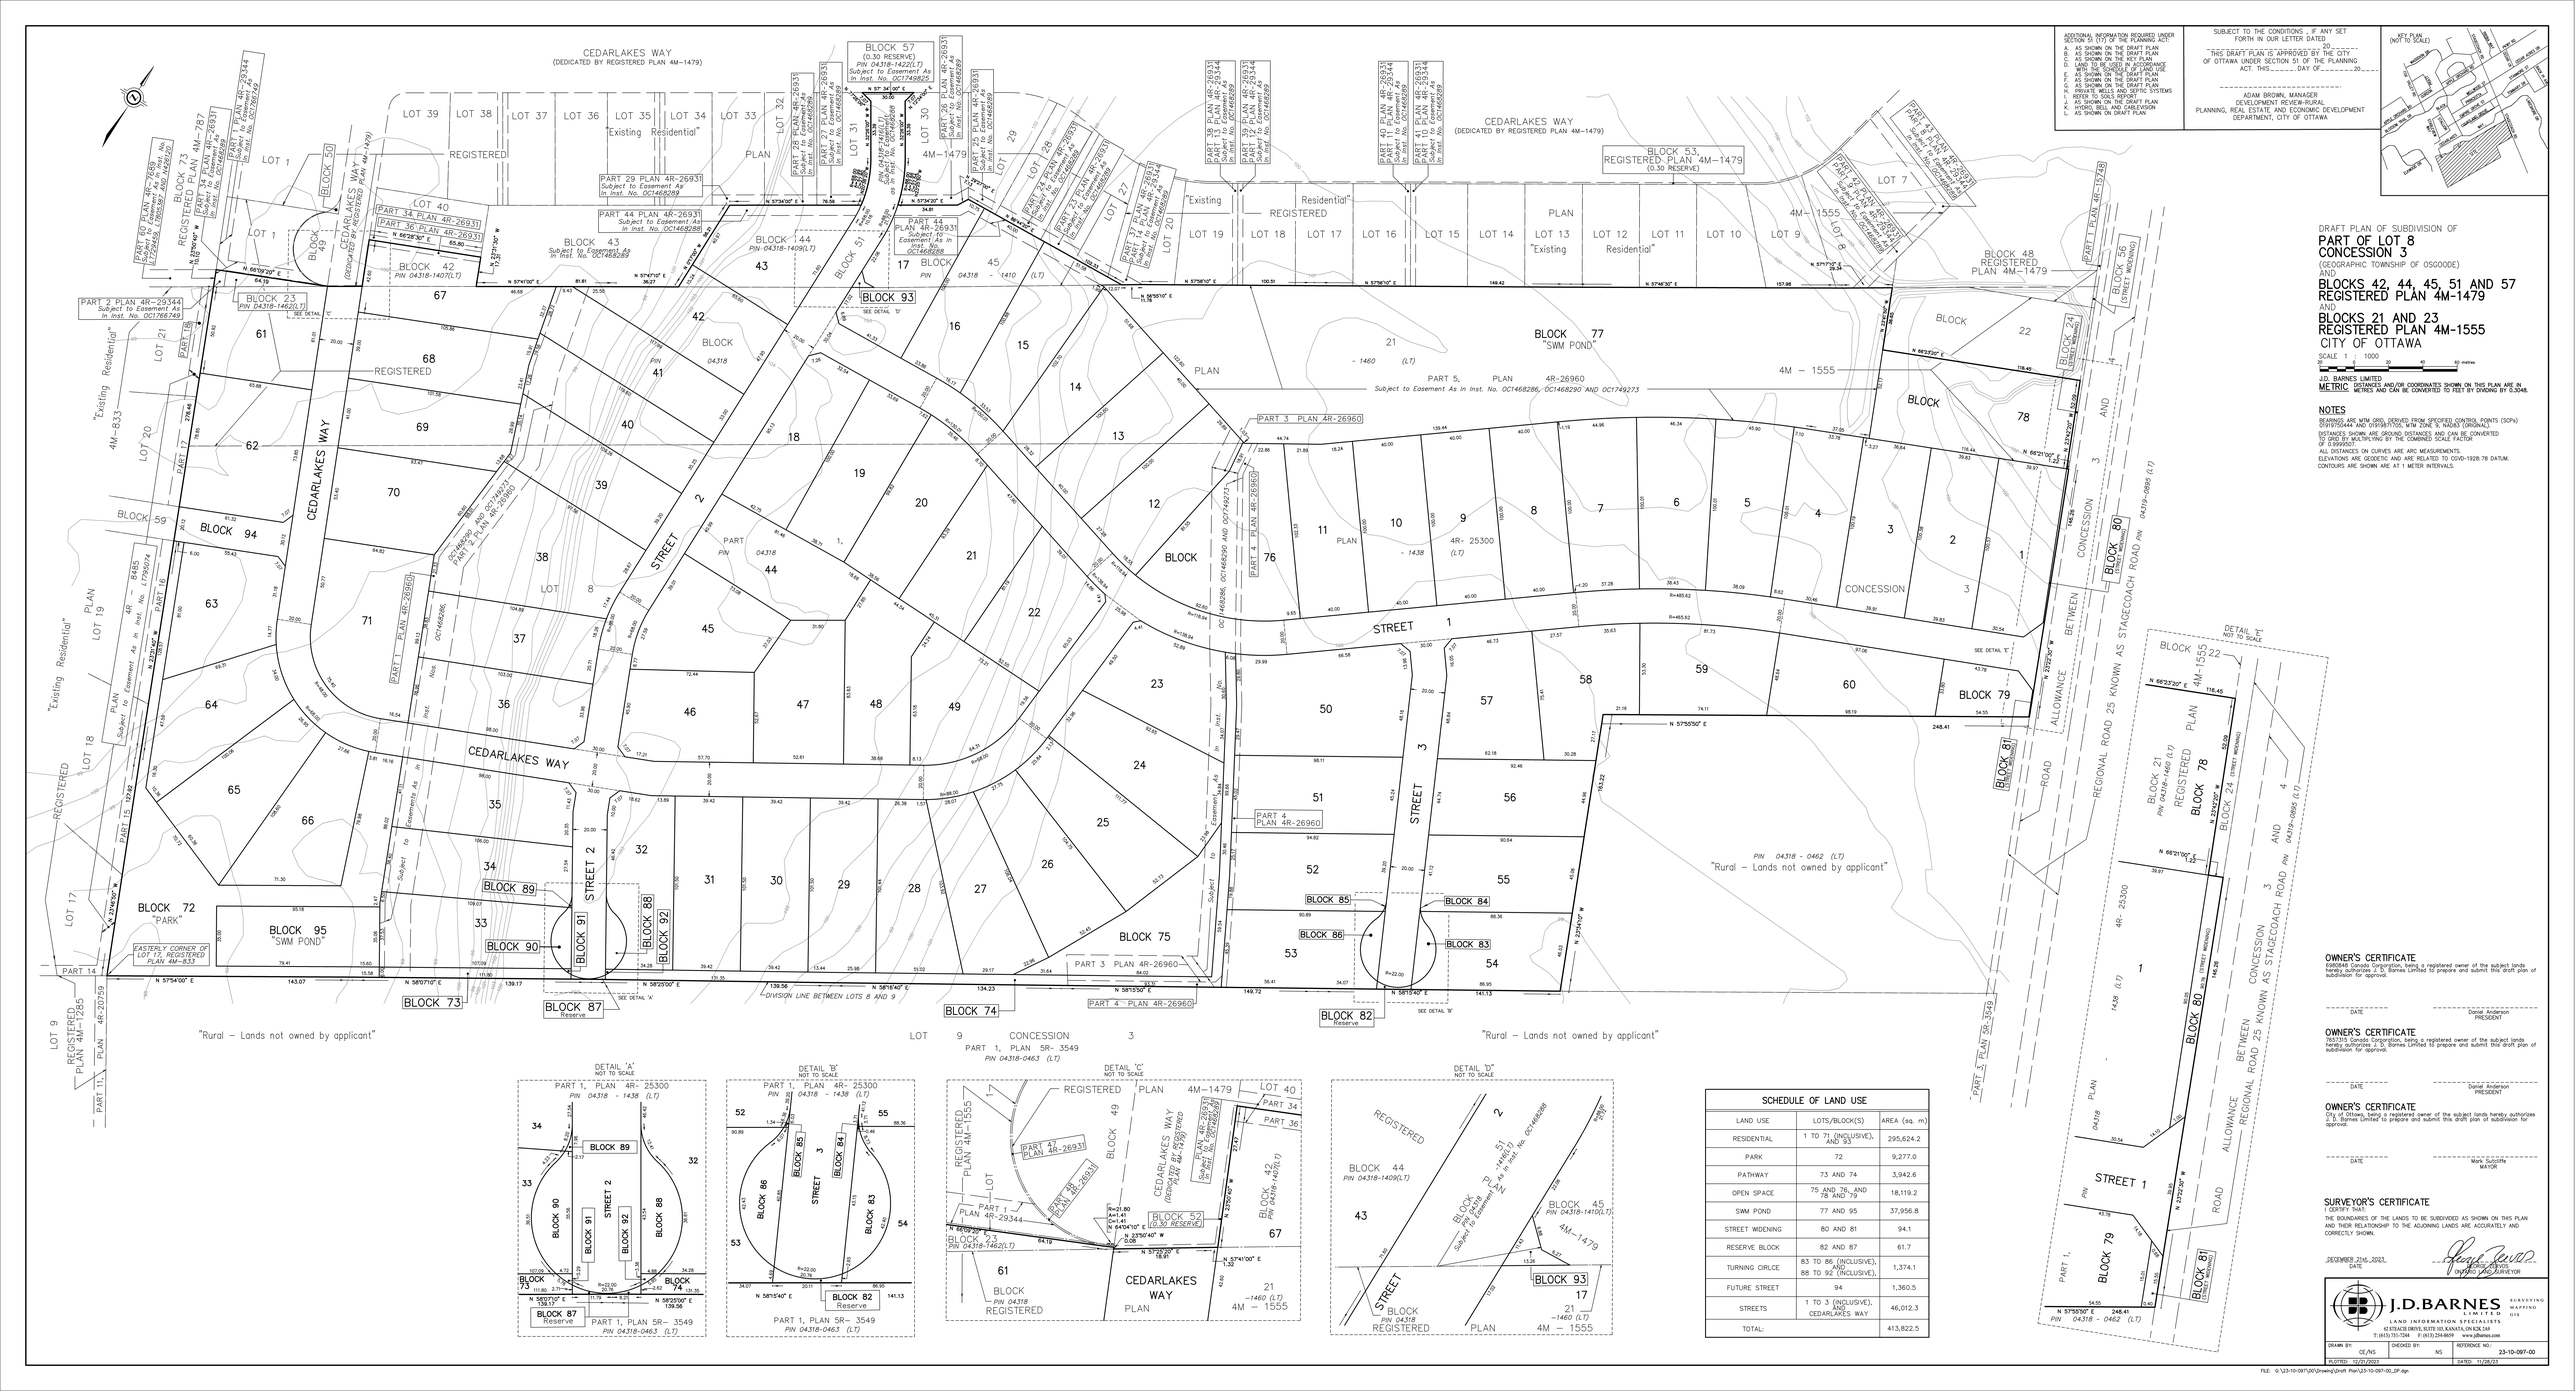
CEDARLAKES WAY
(DEDICATED BY REGISTERED PLAN 4M-1479)
BLOCK 57
(0.30 RESERVE)
PIN 04318-1422(LT)
Subject to Easement As In Inst. No. OC1749855
CEDARLAKES WAY
(DEDICATED BY REGISTERED PLAN 4M-1479)
BLOCK 53,
REGISTERED PLAN 4M-1479
(0.30 RESERVE)
BLOCK 50
BLOCK 49
BLOCK 42
PIN 04318-1407(LT)
BLOCK 43
Subject to Easement As In Inst. No. OC1468289
BLOCK 44
PIN 04318-1409(LT)
BLOCK 51
BLOCK 93
SEE DETAIL 'D'
BLOCK 77
"SWM POND"
BLOCK 48
REGISTERED
PLAN 4M-1479
BLOCK 56
(STREET WIDENING)
BLOCK 24
(STREET WIDENING)
BLOCK 23
PIN 04318-1462(LT)
SEE DETAIL 'C'
BLOCK 94
BLOCK 59
BLOCK 72
"PARK"
BLOCK 95
"SWM POND"
EASTERLY CORNER OF LOT 17, REGISTERED PLAN 4M-833
BLOCK 73
BLOCK 87
Reserve
SEE DETAIL 'A'
BLOCK 89
BLOCK 90
BLOCK 91
BLOCK 88
BLOCK 92
STREET 2
BLOCK 74
BLOCK 75
BLOCK 85
BLOCK 84
BLOCK 86
BLOCK 83
BLOCK 52
BLOCK 82
Reserve
SEE DETAIL 'B'
STREET 1
STREET 3
CEDARLAKES WAY
BLOCK 80
(STREET WIDENING)
BLOCK 81
(STREET WIDENING)
BLOCK 79
BLOCK 78
BLOCK 22
REGIONAL ROAD 25 KNOWN AS STAGECOACH ROAD
ALLOWANCE BETWEEN CONCESSION 3 AND 4
PIN 04318-0895 (LT)
DIVISION LINE BETWEEN LOTS 8 AND 9
"Rural – Lands not owned by applicant"
"Rural – Lands not owned by applicant"
"Rural – Lands not owned by applicant"
"Existing Residential"
4M-833
4M-1555
4M-1479
REGISTERED PLAN 4M-787
REGISTERED PLAN 4M-1285
REGISTERED PLAN 4M-1555
PART 1, PLAN 4R-29344
PART 2 PLAN 4R-29344
Subject to Easement As In Inst. No. OC1766749
PART 1 PLAN 4R-26960
PART 2 PLAN 4R-26960
PART 3 PLAN 4R-26960
PART 4 PLAN 4R-26960
PART 5, PLAN 4R-26960
Subject to Easement As In Inst. No. OC1468286, OC1468290 AND OC1749273
PART 1, PLAN 5R- 3549
PIN 04318-0463 (LT)
PART 1, PLAN 4R- 25300
PIN 04318 - 1438 (LT)
