STREET 05

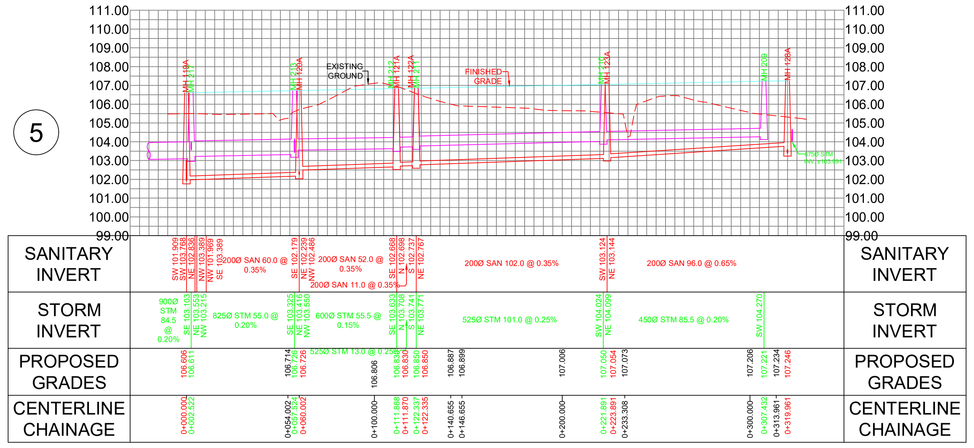

STREET 15

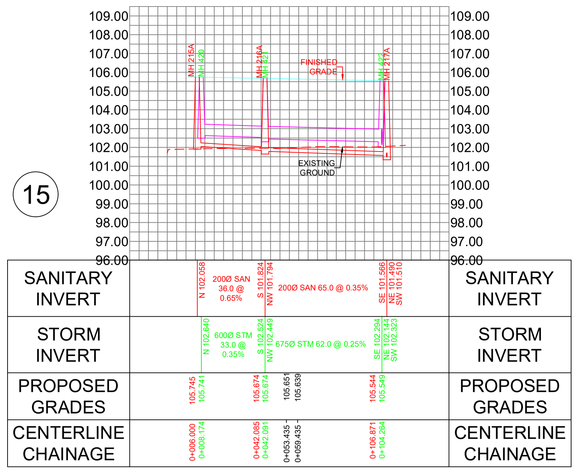

STREET 22

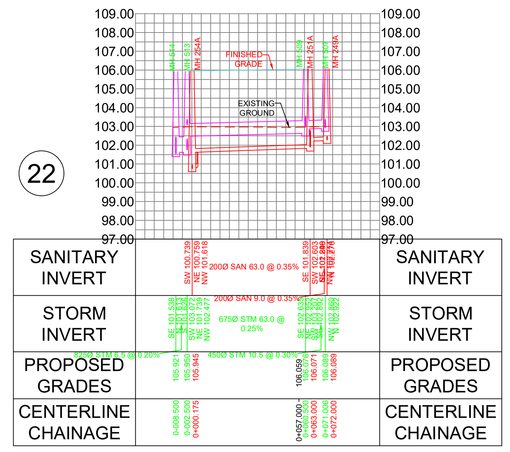

STREET 06

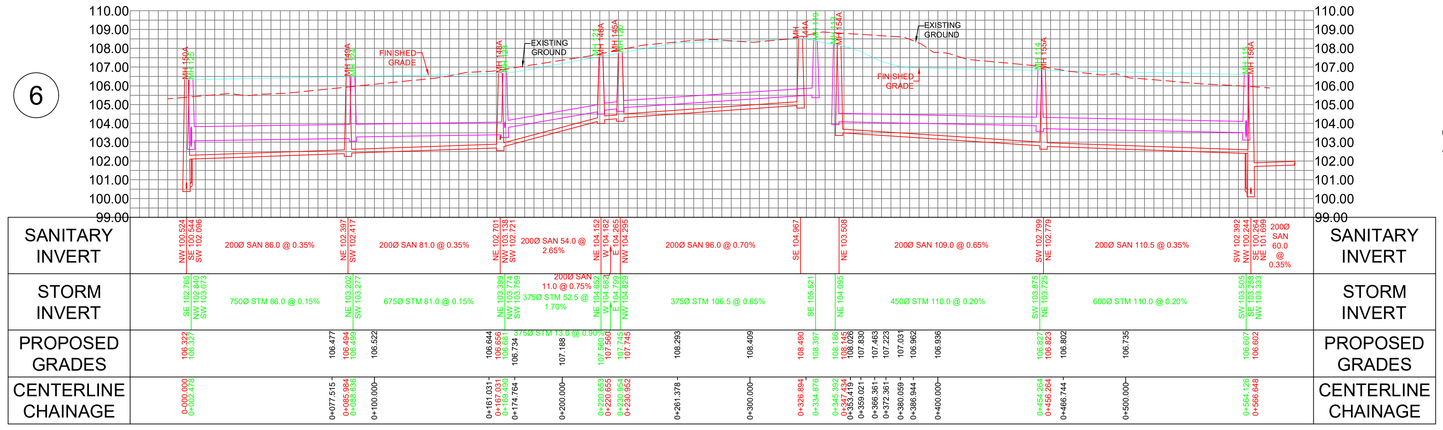

STREET 16

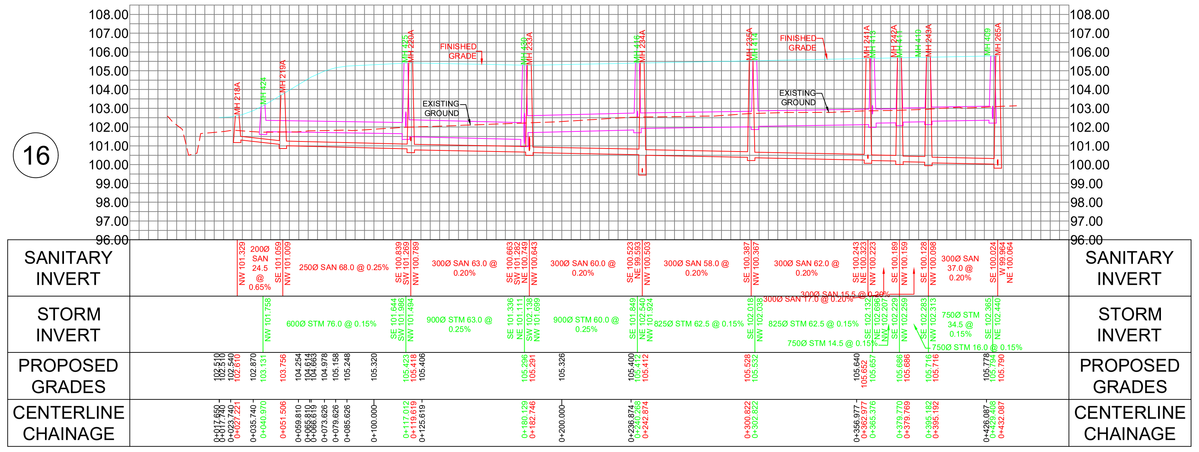

STREET 07

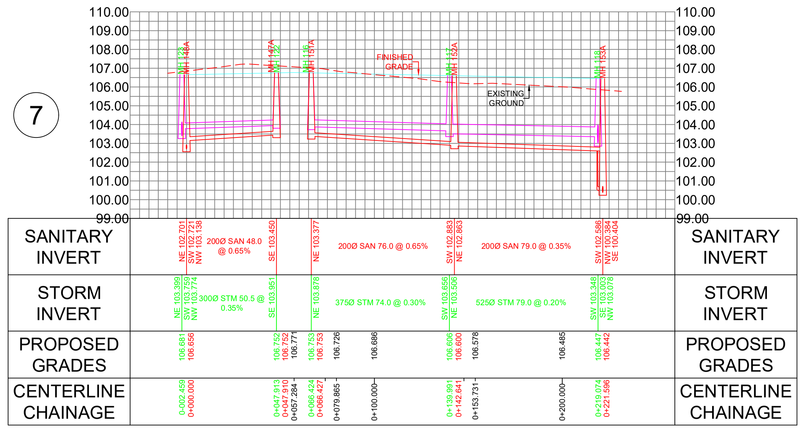

STREET 17

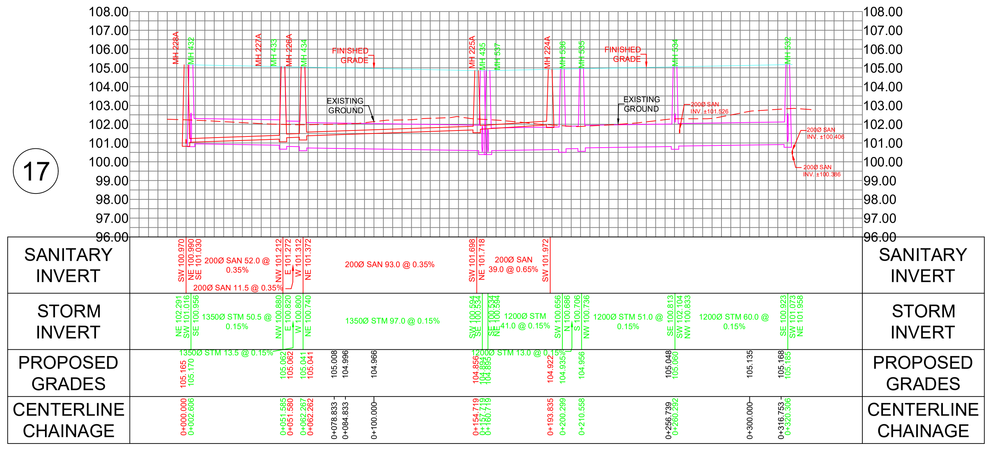

STREET 08

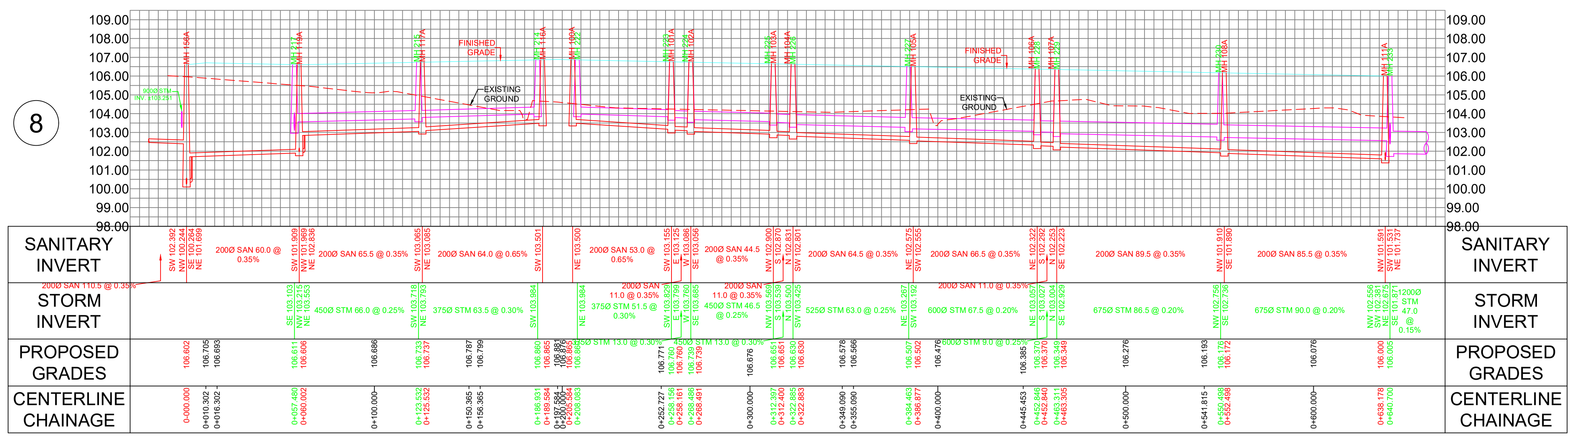

STREET 18

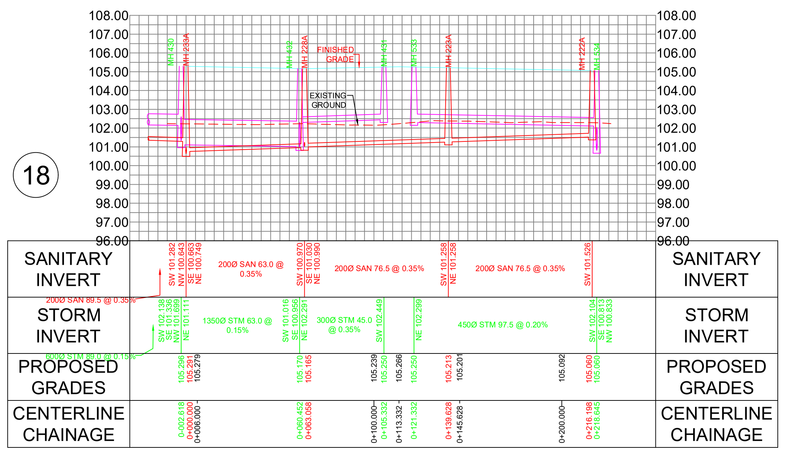

DSEL
120 Iber Road, Unit 103
Stittsville, ON K2S 1E9
Tel. (613) 836-0856
Fax. (613) 836-7183
www.DSEL.ca

STITTSVILLE SOUTH URBAN EXPANSION AREA

SERVICING PROFILES

CITY OF OTTAWA

PROJECT No. :	21-1247
SCALE: VER= 1:150 HOR= 1:1500	
DATE:	MAR 2025
DRAWING No.	6