


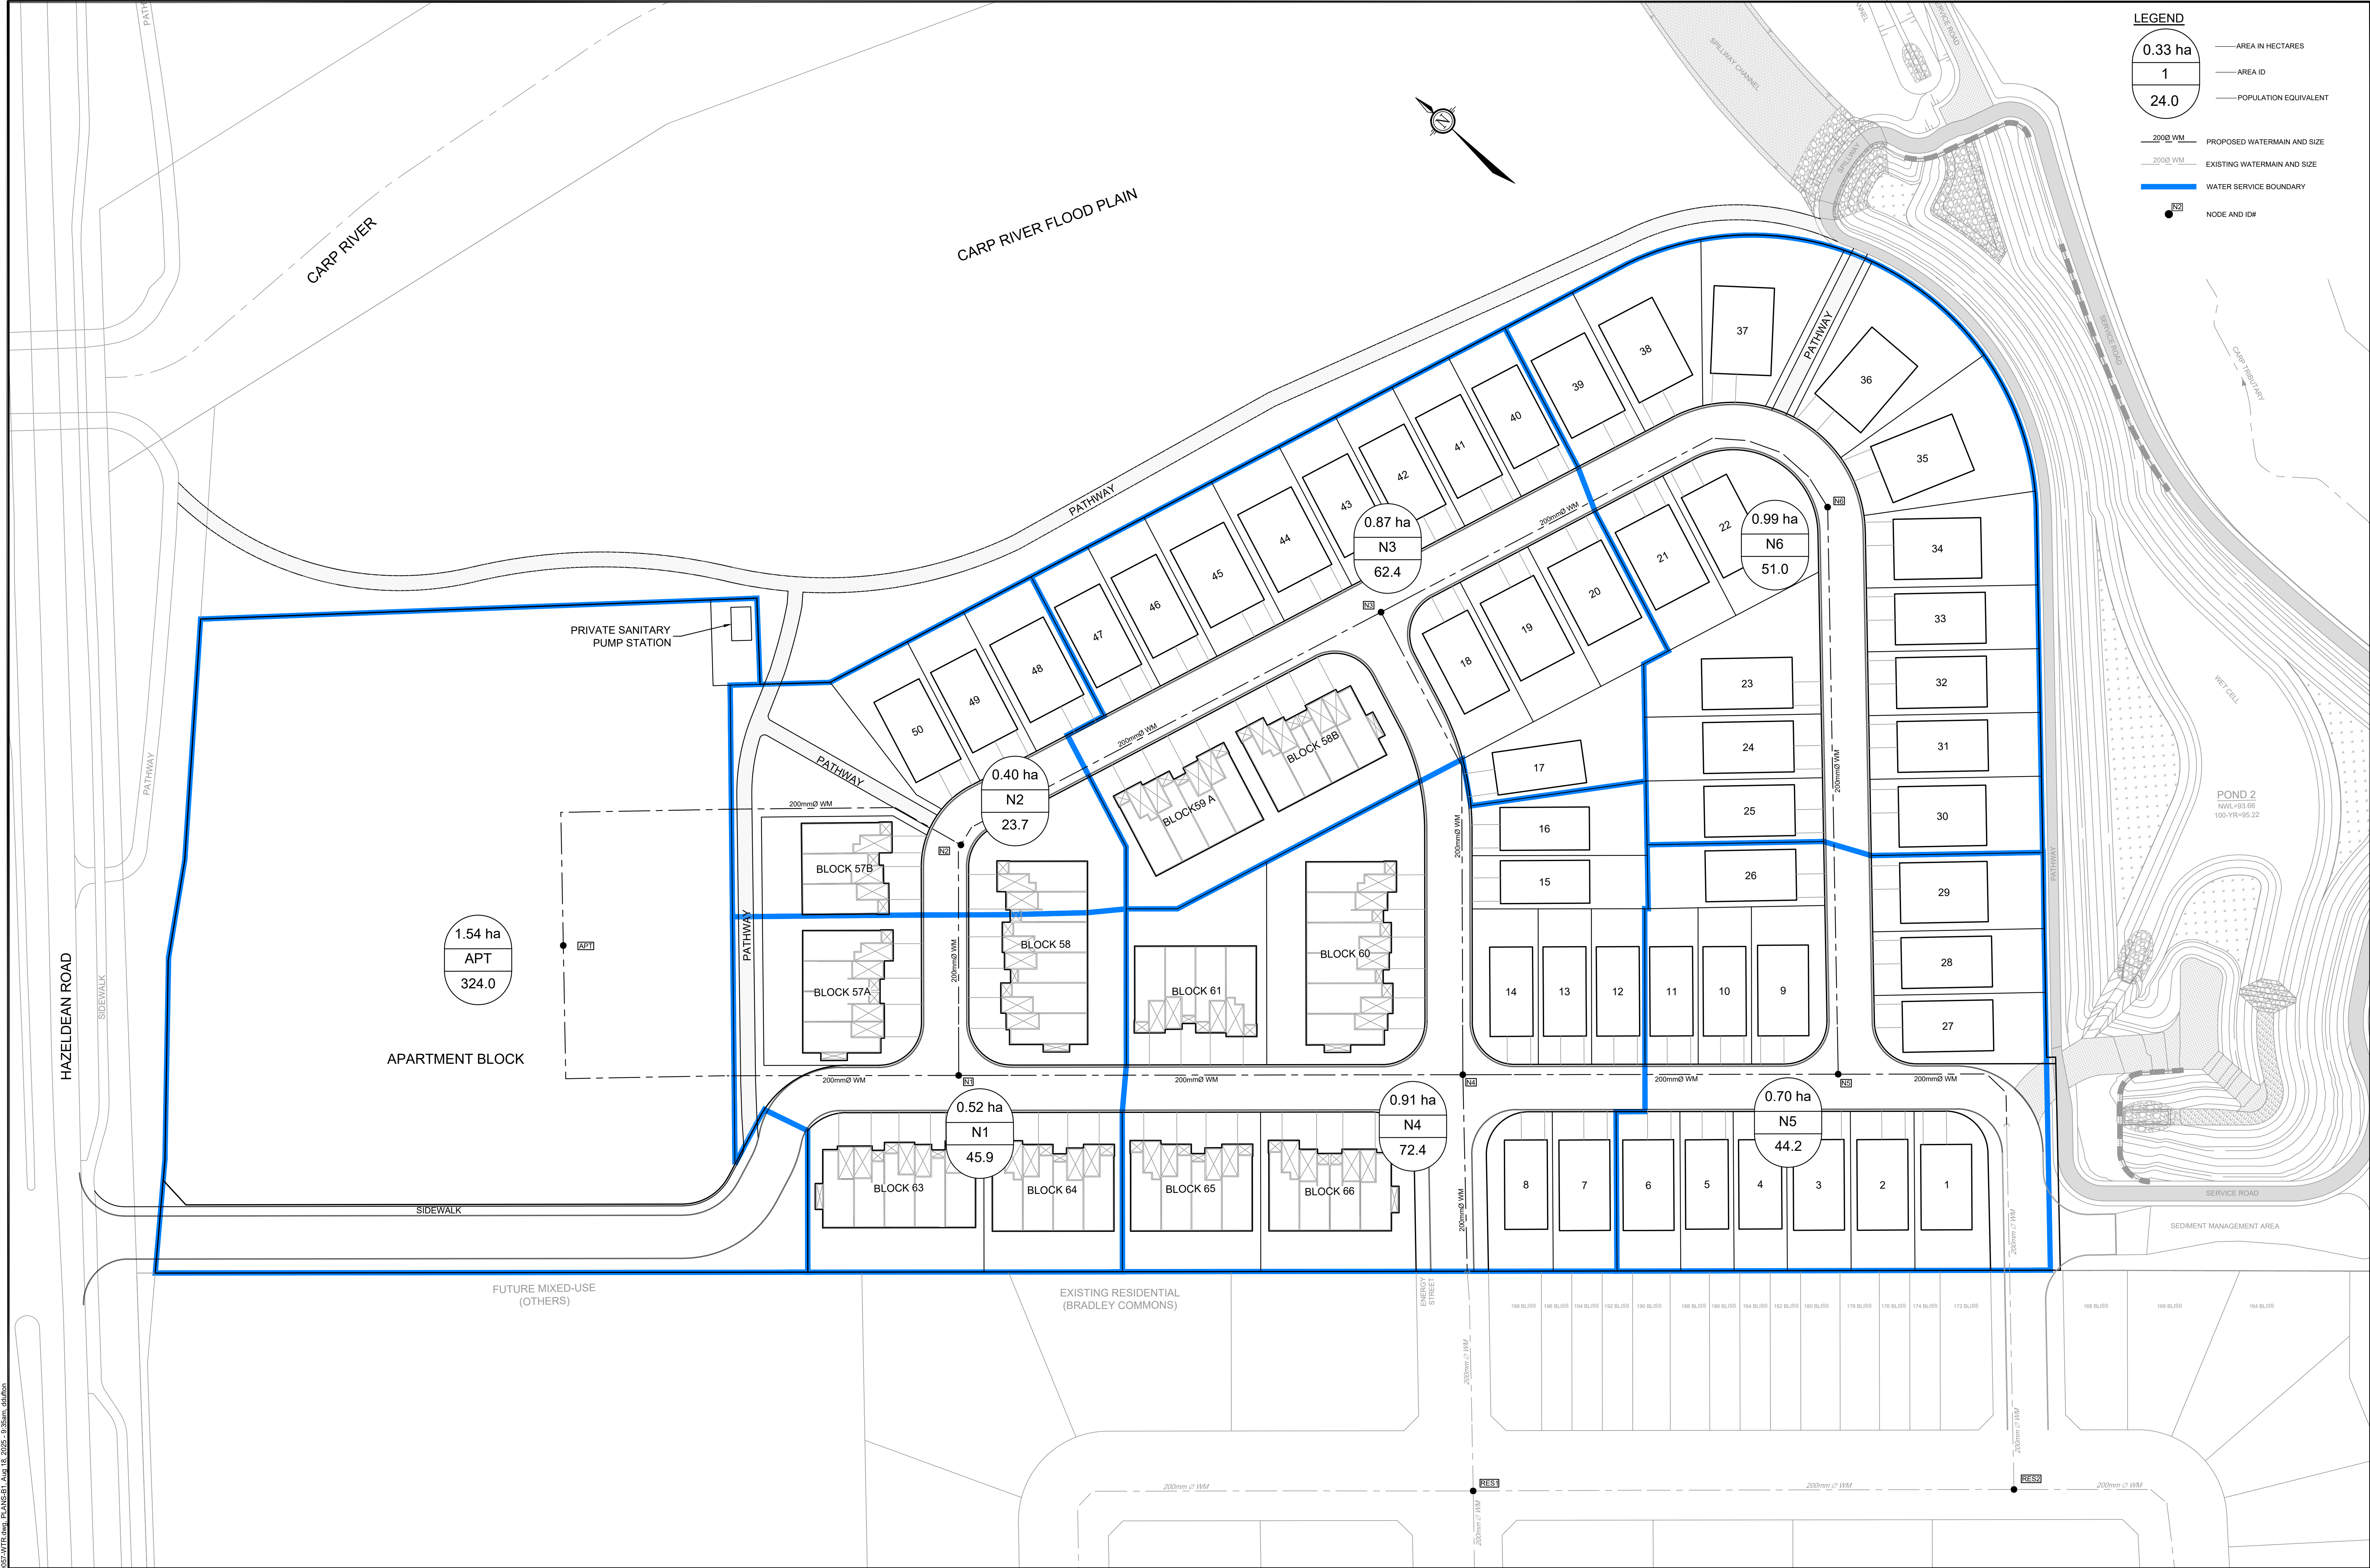

NOTE:  
THE POSITION OF ALL POLE LINES, CONDUITS,  
WATERMANS, SEWERS AND OTHER  
UNDERGROUND AND OVERGROUND UTILITIES AND  
STRUCTURES IS NOT NECESSARILY SHOWN ON  
THE CONTRACT DRAWINGS, AND WHERE SHOWN,  
THE ACCURACY OF THE POSITION OF SUCH  
UTILITIES AND STRUCTURES IS NOT GUARANTEED.  
BEFORE STARTING WORK, DETERMINE THE EXACT  
LOCATION OF ALL SUCH UTILITIES AND  
STRUCTURES AND ASSUME ALL LIABILITY FOR  
DAMAGE TO THEM.

| No. | REVISION               | DATE      | BY  |
|-----|------------------------|-----------|-----|
| 1.  | DRAFT PLAN APPLICATION | AUG 15/25 | MAB |

SCALE

1:500

0 5 10 15 20

| DESIGN | CHECKED | DRAWN | CHECKED | APPROVED |
|--------|---------|-------|---------|----------|
| LRW    | MAB     | LPA   | MAB     | MAB      |

FOR REVIEW ONLY

L.R. WILSON  
100160065  
PROVINCE OF ONTARIO

M.A. BISSETT  
2025.08.15  
PROVINCE OF ONTARIO

**NOVATECH**  
Engineers, Planners & Landscape Architects  
Suite 200, 240 Michael Cowpland Drive  
Ottawa, Ontario, Canada K2M 1P6  
Telephone (613) 254-9643  
Facsimile (613) 254-5867  
Website www.novatech-eng.com

CITY OF OTTAWA - 560 HAZELDEAN ROAD  
DOUBLE DECK SUBDIVISION

WATER DISTRIBUTION PLAN

| PROJECT No. | REV | REV # | DRAWING No. |
|-------------|-----|-------|-------------|
| 100057      |     |       | 100057-WTR  |

C:\0000\100057\Subdivision\CAD\Drawings\100057-WTR.dwg PLANS-01 Aug 18, 2025 - 9:35am daffin

PLANSET 20107 - 100057.mxd 10/25/25