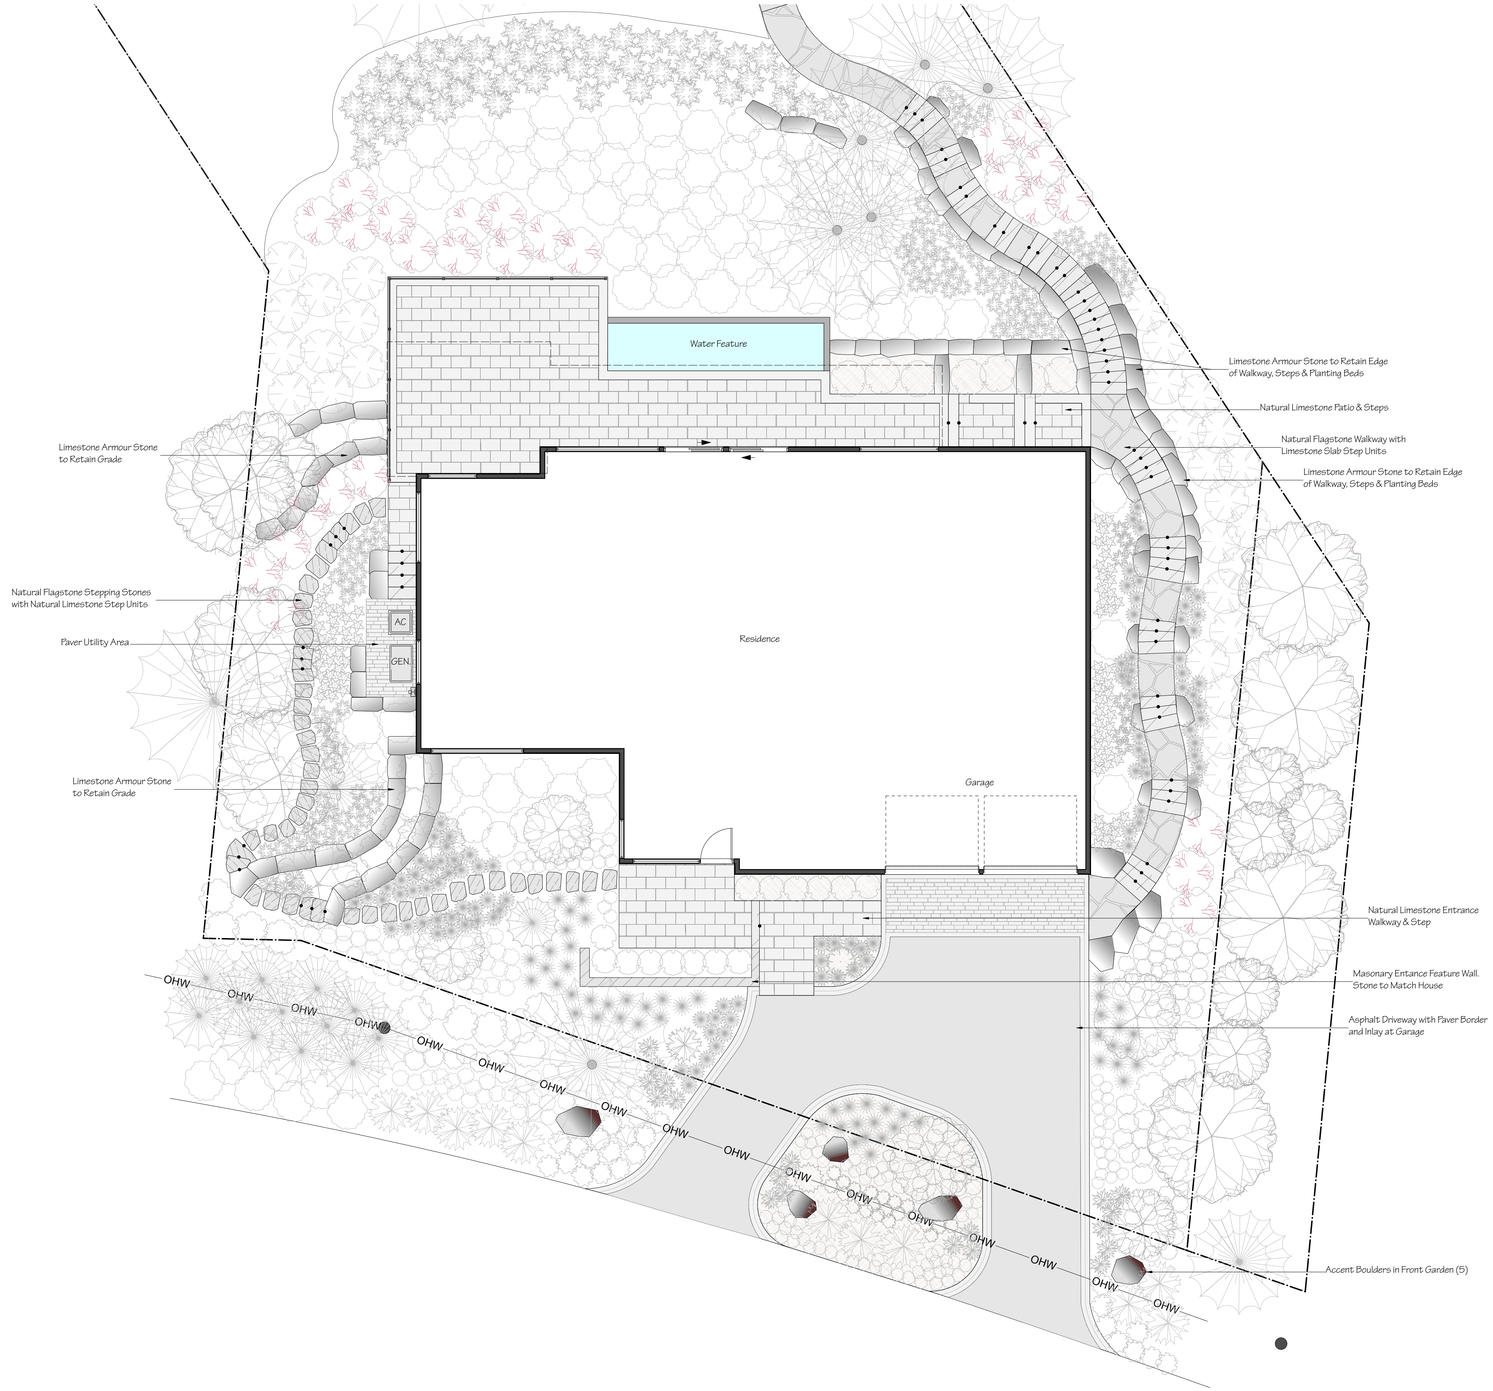
Water Feature
Limestone Armour Stone to Retain Edge of Walkway, Steps & Planting Beds
Natural Limestone Patio & Steps
Natural Flagstone Walkway with Limestone Slab Step Units
Limestone Armour Stone to Retain Edge of Walkway, Steps & Planting Beds
Limestone Armour Stone to Retain Grade
Natural Flagstone Stepping Stones with Natural Limestone Step Units
Paver Utility Area
AC
GEN
Residence
Limestone Armour Stone to Retain Grade
Garage
Natural Limestone Entrance Walkway & Step
Masonary Entance Feature Wall. Stone to Match House
Asphalt Driveway with Paver Border and Inlay at Garage
OHW
Accent Boulders in Front Garden (5)

ARCH D
1/8"=1'